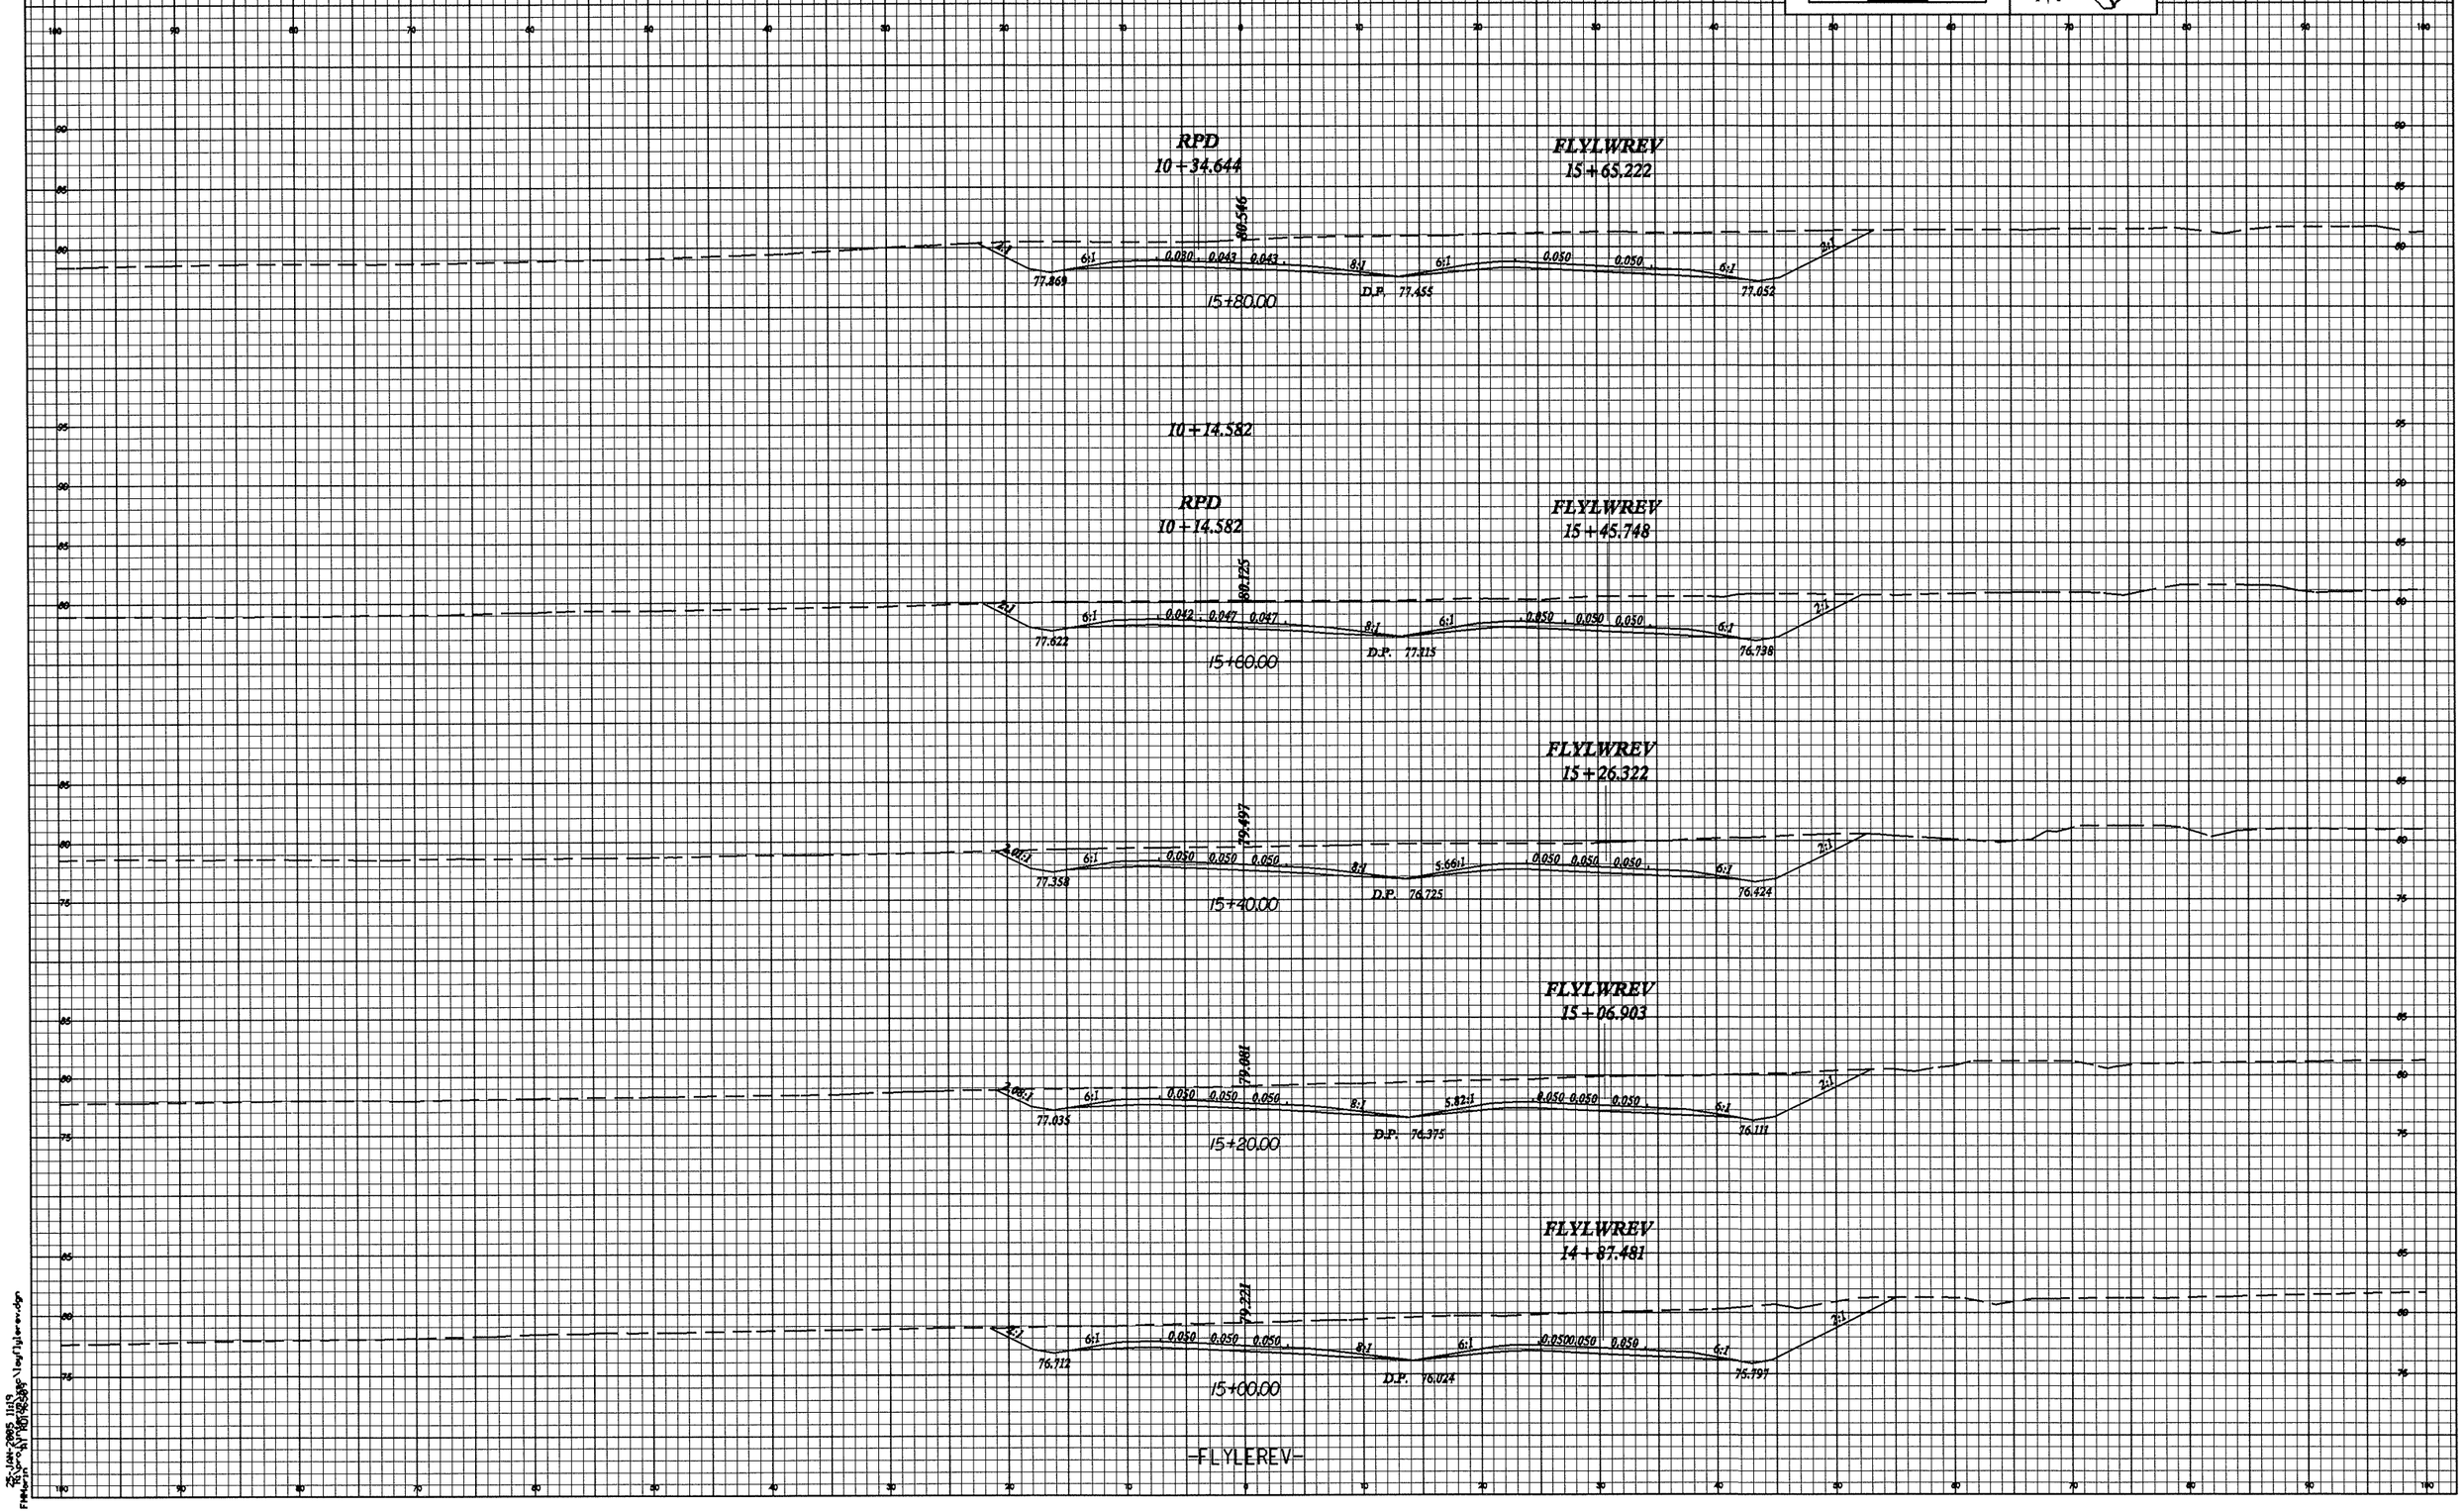PROJECT REFERENCE NO.	SHEET NO.
R-2552AA	X-33