5/28/99

PROJECT REFERENCE NO.	SHEET NO.
B-4128	8
ROADWAY DESIGN ENGINEER	HYDRAULICS ENGINEER

INCOMPLETE PLANS
DO NOT USE FOR R/W ACQUISITION

PRELIMINARY PLANS
DO NOT USE FOR CONSTRUCTION

-DET-

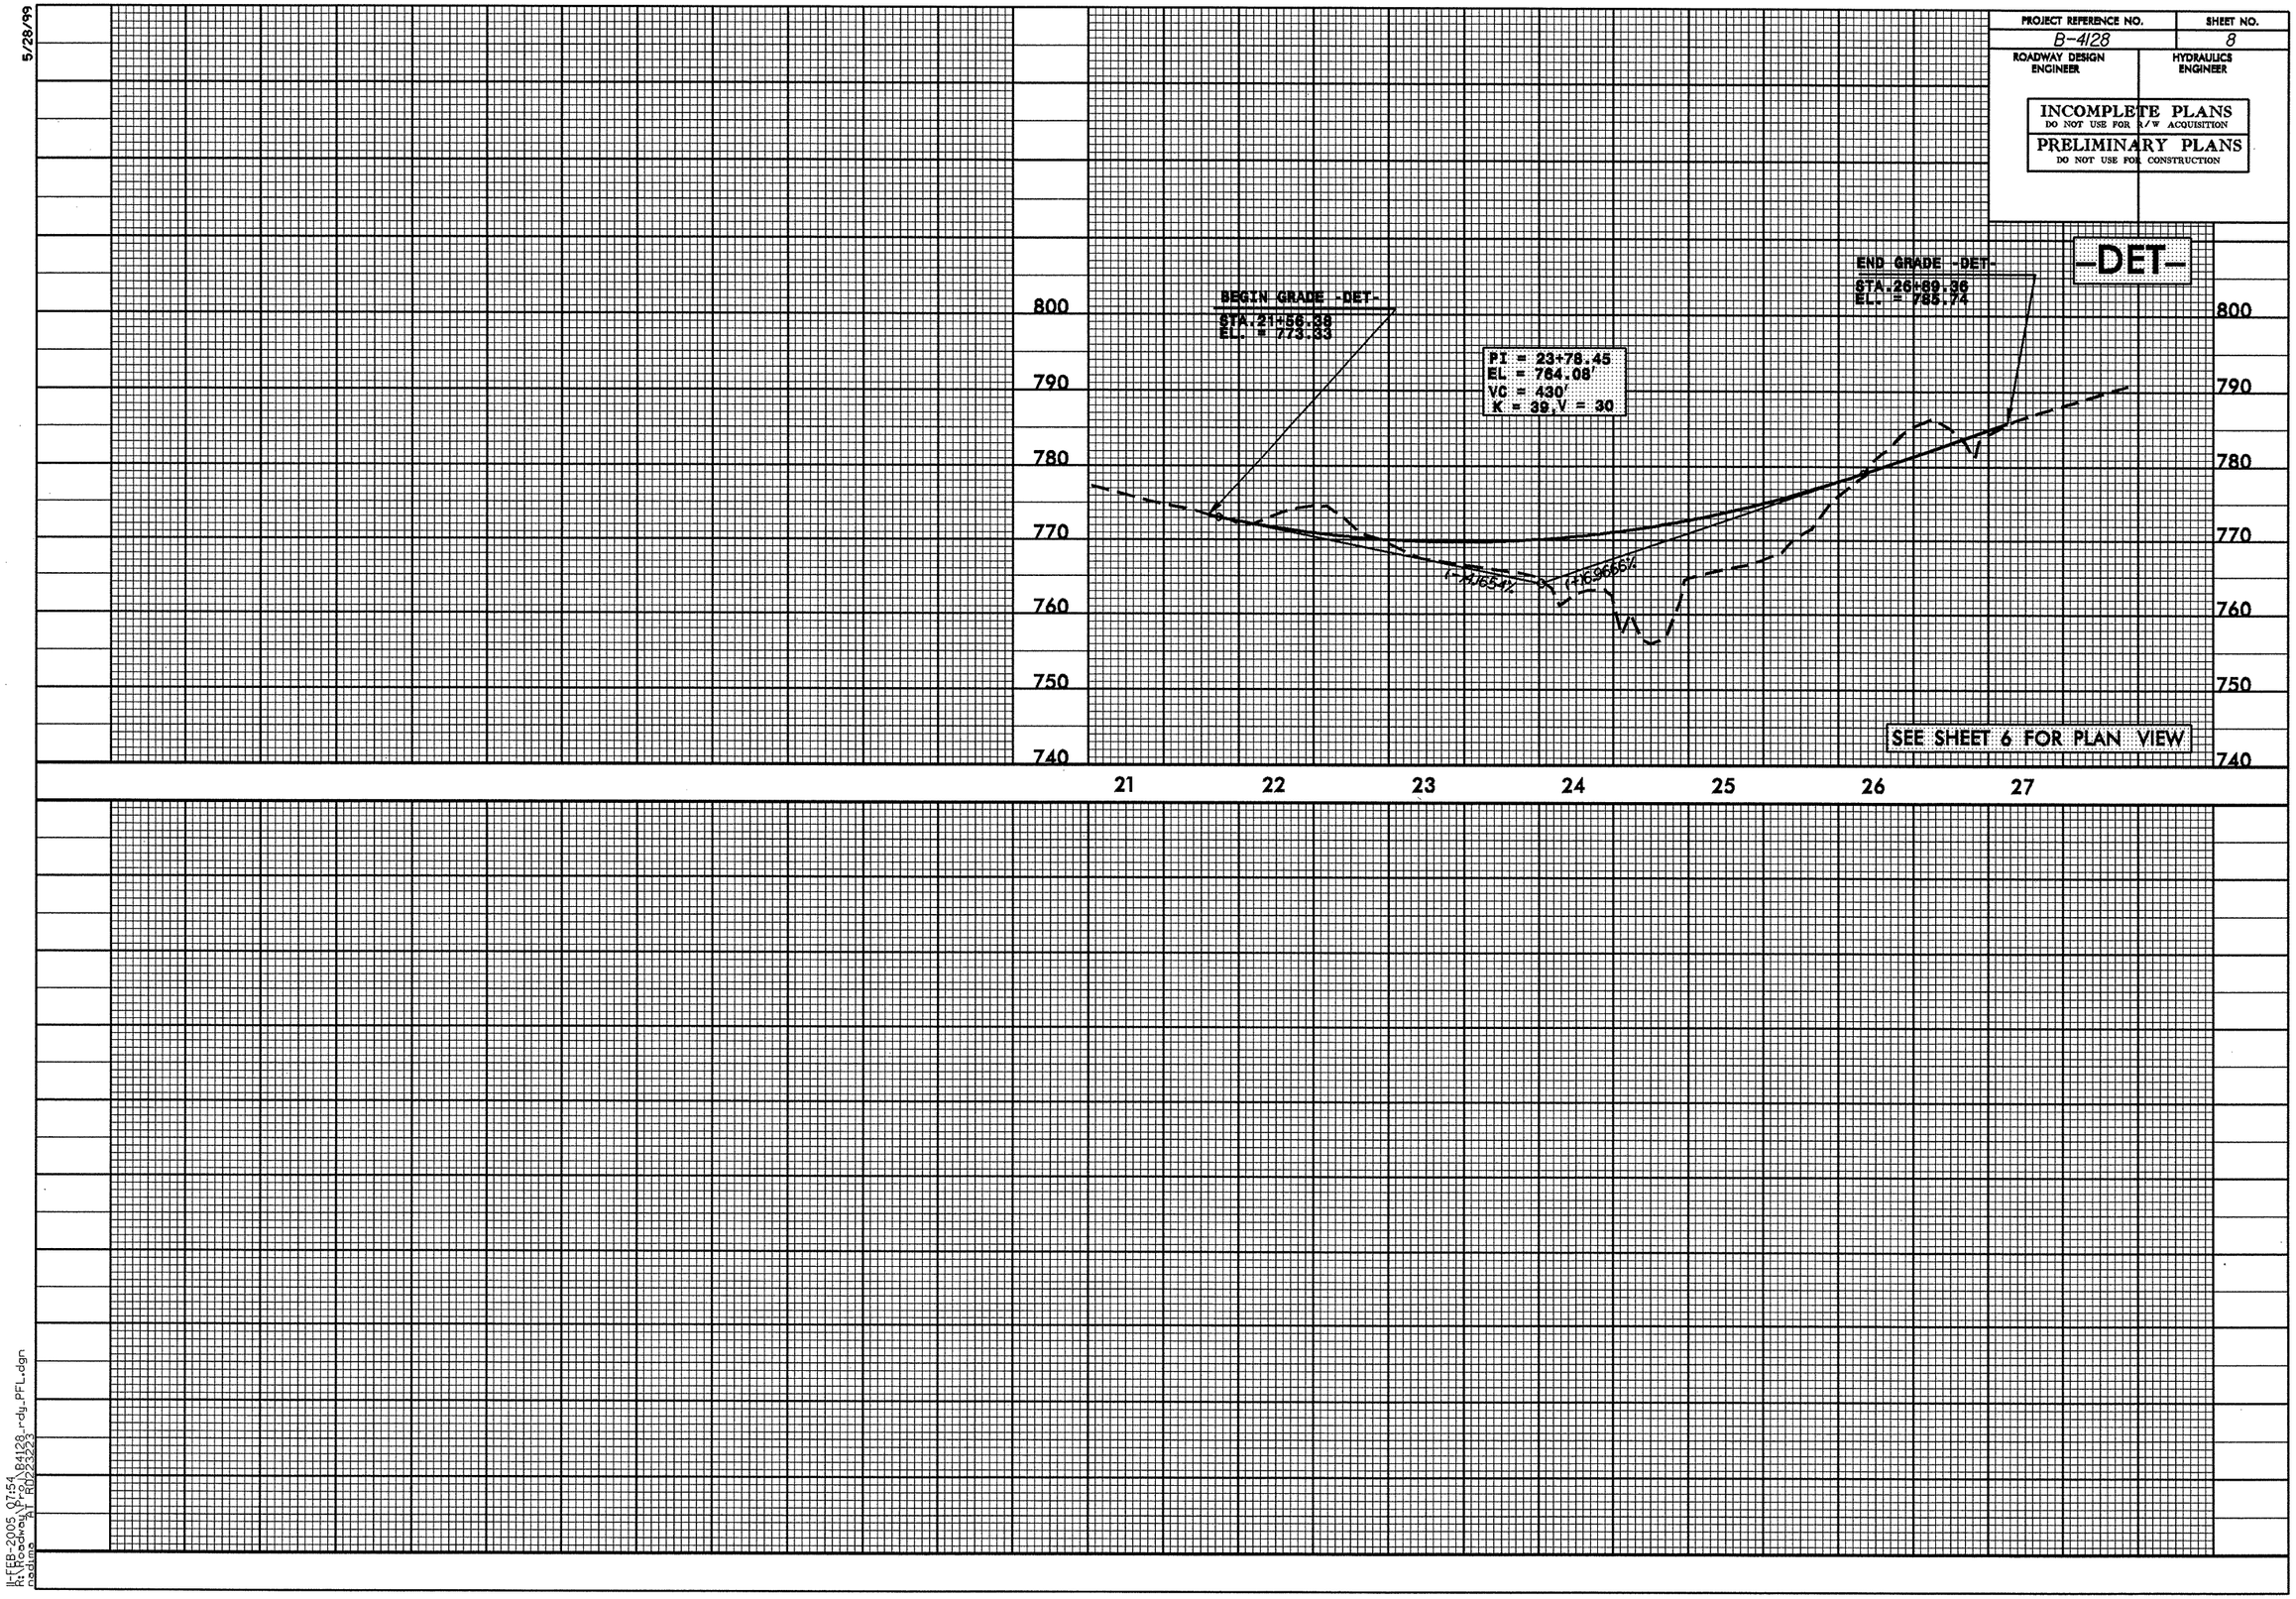

11-FEB-2005 07:54
R:\Roadway\Proj\B4128_rdy_PFL.dgn
nadine AT RD23223