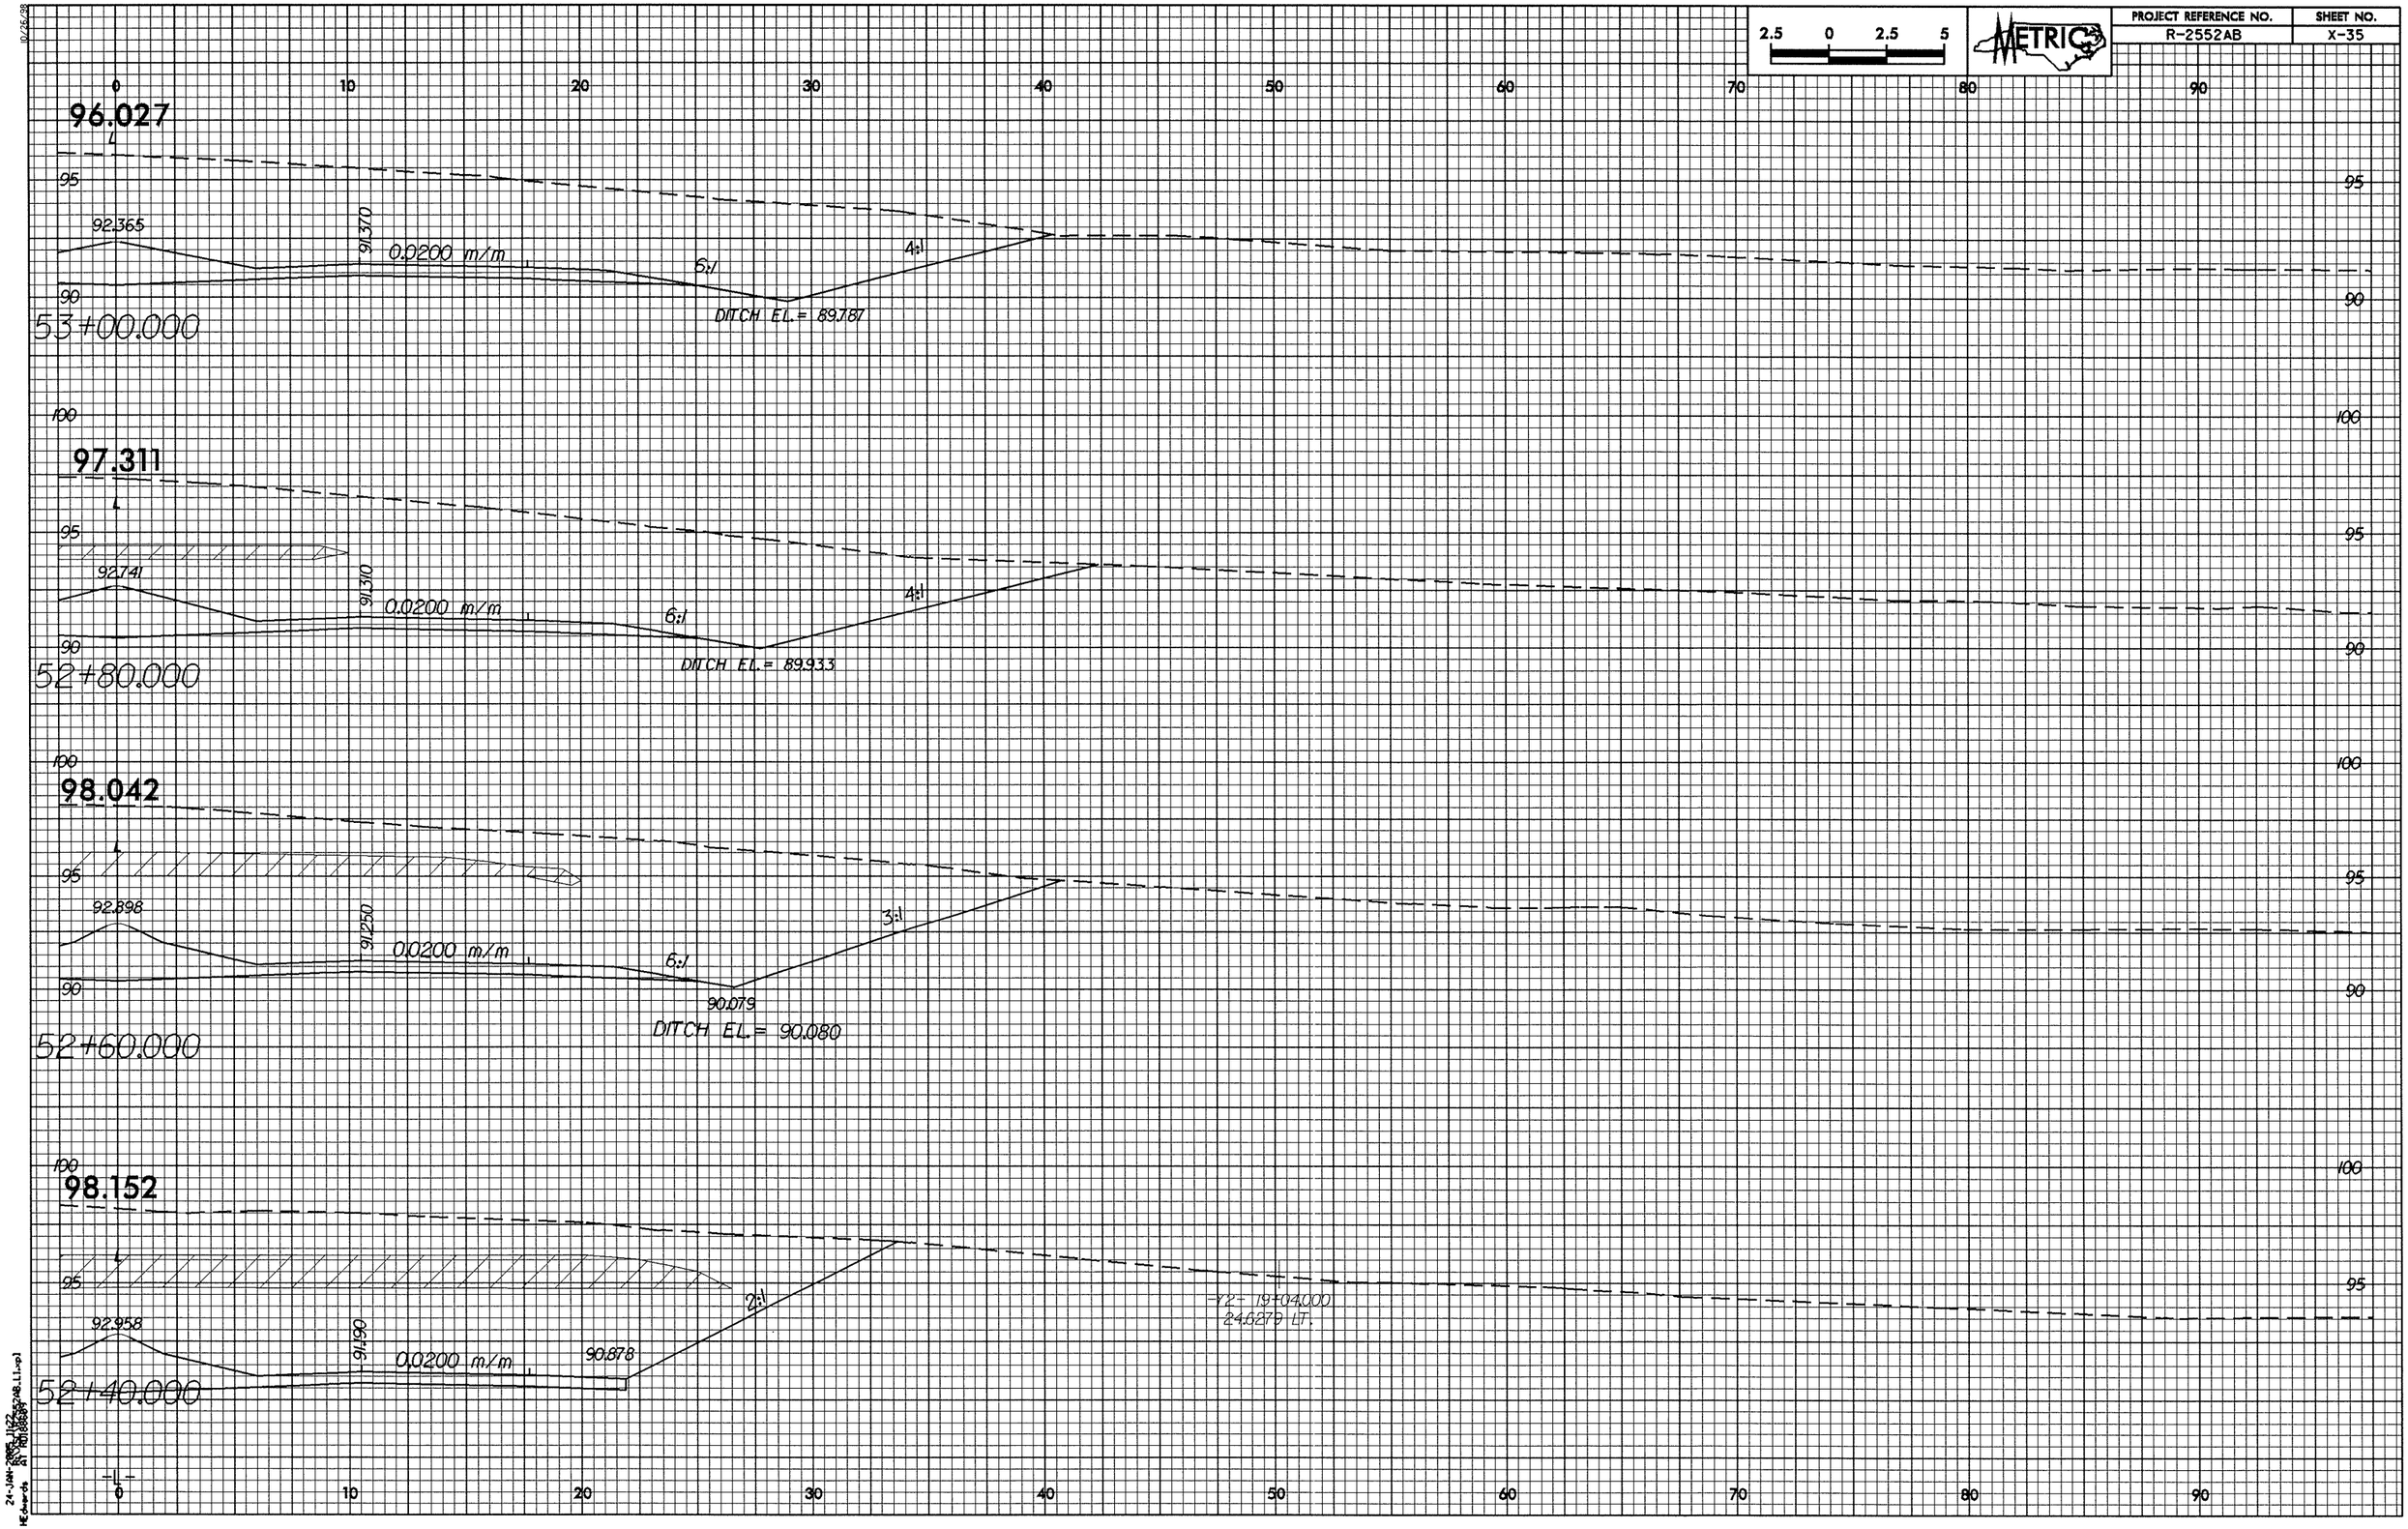PROJECT REFERENCE NO.	SHEET NO.
R-2552AB	X-35