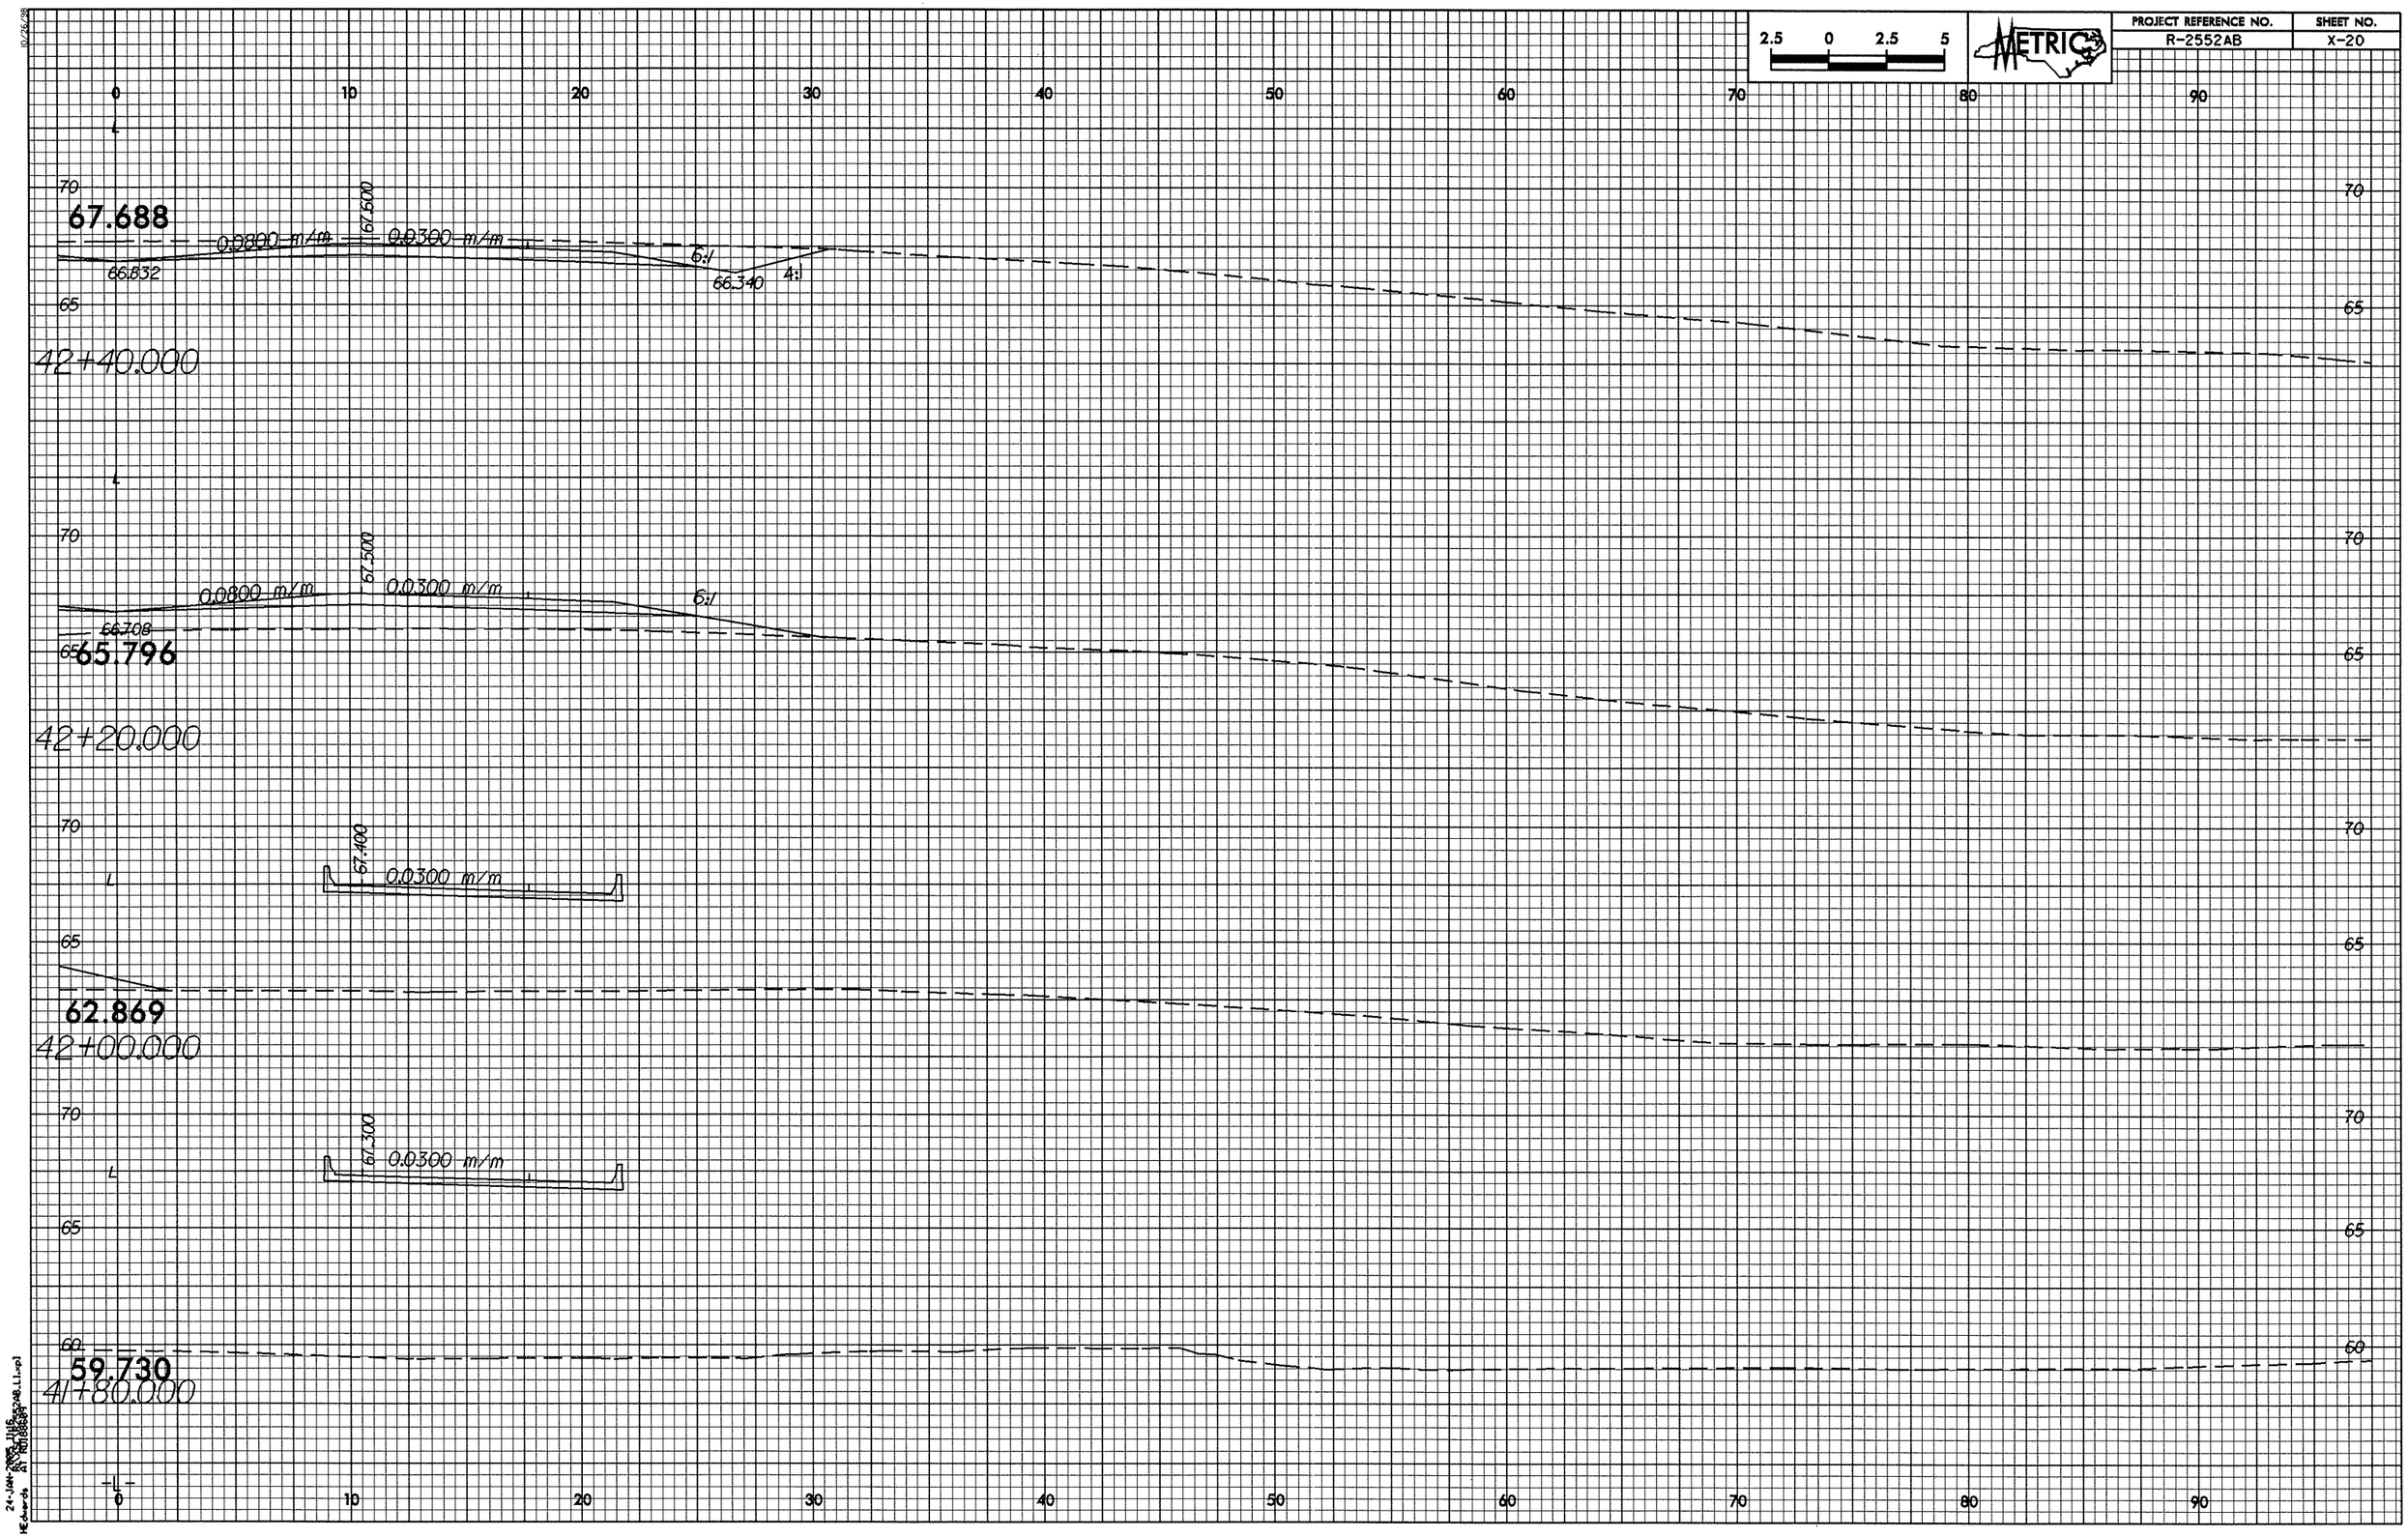| PROJECT REFERENCE NO. | SHEET NO. |
|---|---|
| R-2552AB | X-20 |