NOTES:

FOR BARRIER RAIL REINFORCING STEEL AND DETAILS, SEE "CONCRETE BARRIER RAIL" SHEETS.

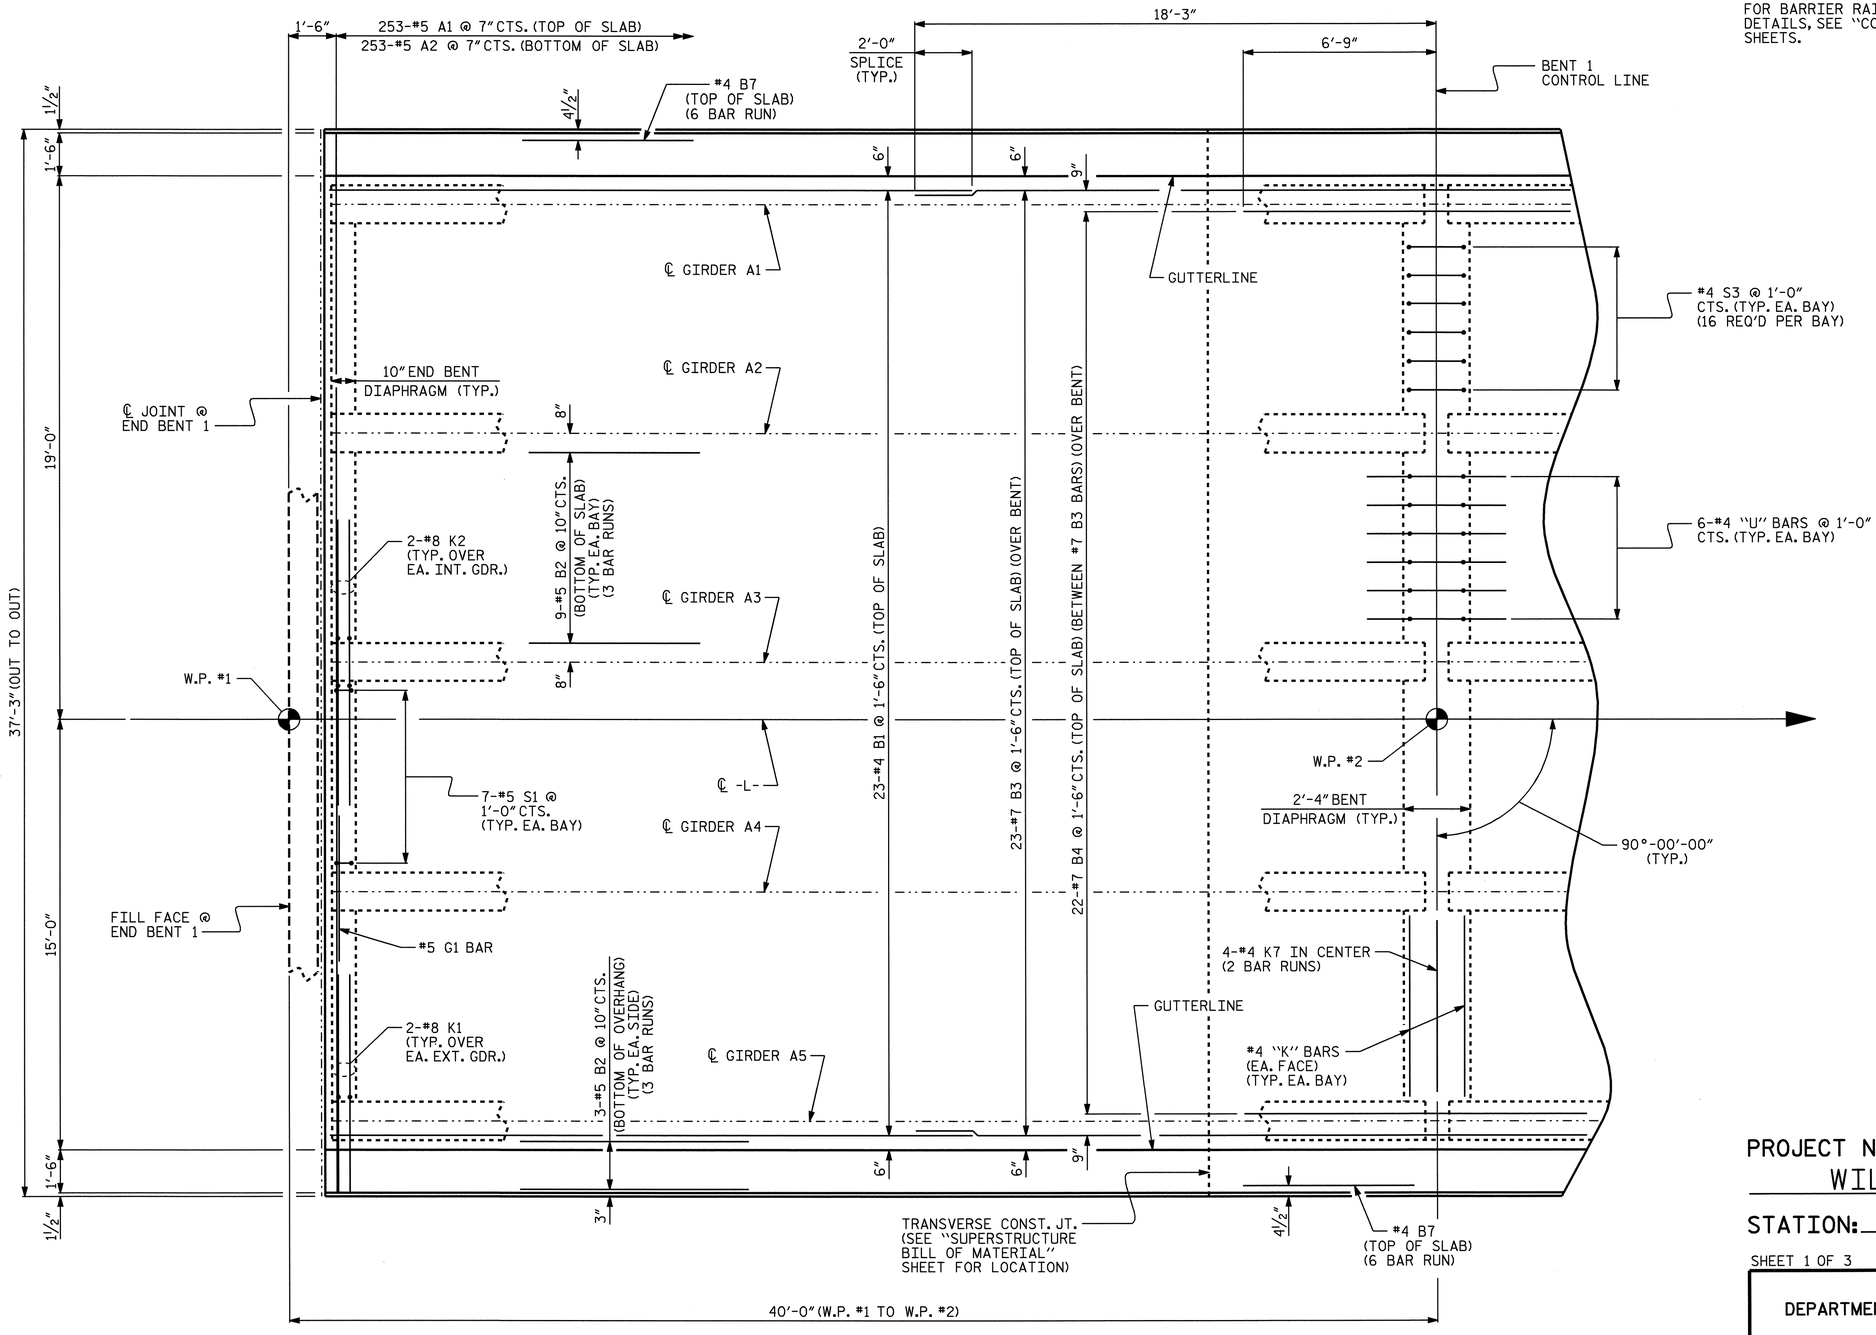

PLAN OF SPAN A

PROJECT NO. B-3714

WILKES COUNTY

STATION: 17+05.50 -L-

SHEET 1 OF 3

STATE OF NORTH CAROLINA
DEPARTMENT OF TRANSPORTATION
RALEIGH

SUPERSTRUCTURE

PLAN OF SPAN A

REVISIONS						SHEET NO.
NO.	BY:	DATE:	NO.	BY:	DATE:	S-6
1			3			TOTAL SHEETS
2			4			35

NORTH CAROLINA PROFESSIONAL SEAL 23926 ENGINEER BRIAN C. HANKS
1/5/05

DRAWN BY : P.C. BREWER DATE : 7/7/04
CHECKED BY : K.W. ALFORD DATE : 8/4/04

22-DEC-2004 12:36
W:\squadg\TURNED_IN\V8\b3714\FINAL_PLANS\B3714_sd_PS_01.dgn
wparker