STATE PROJECT NO.	SHEET NO.	TOTAL SHEETS
8.1761801 B-3714	4	8
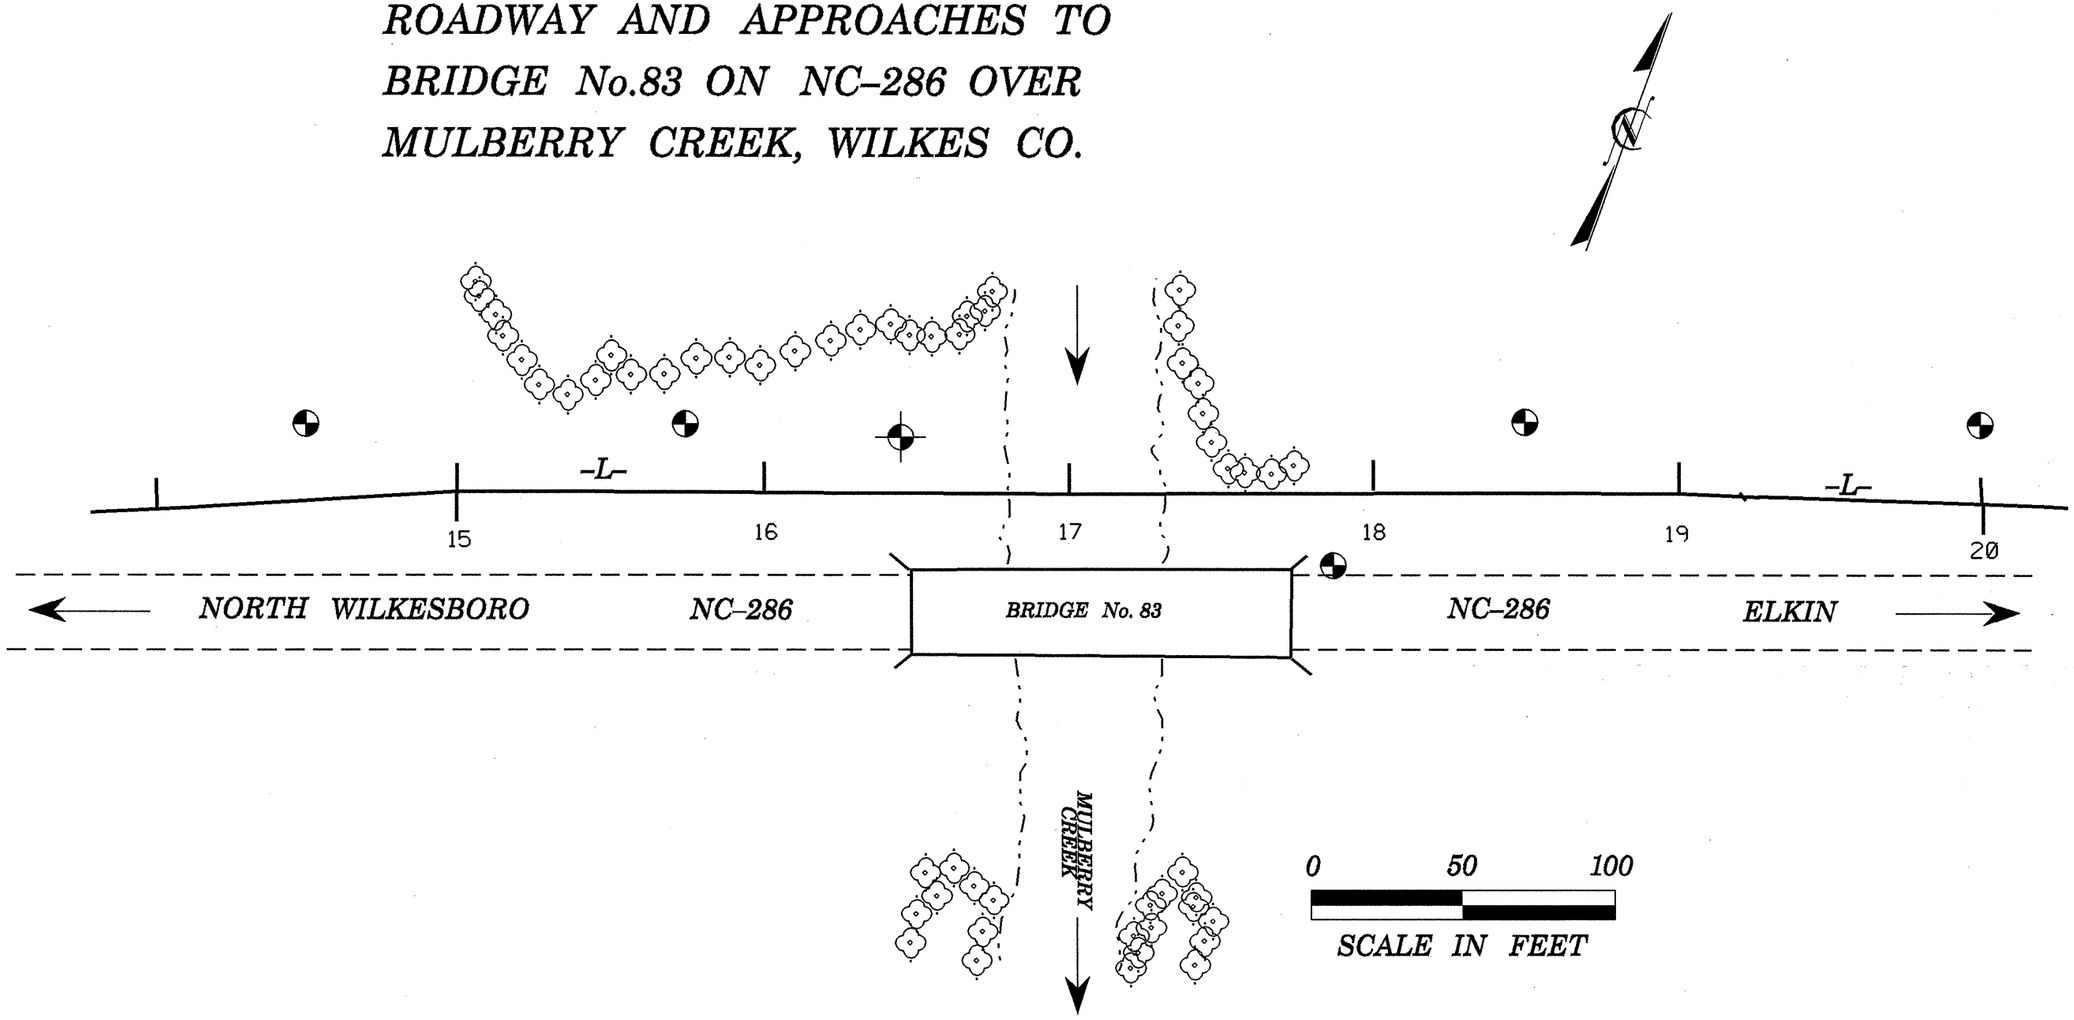
ROADWAY AND APPROACHES TO BRIDGE No.83 ON NC-286 OVER MULBERRY CREEK, WILKES CO.