5/14/99

PROJECT REFERENCE NO.	SHEET NO.
112.1044010	3
R/W SHEET NO.	---
ROADWAY DESIGN ENGINEER	HYDRAULICS ENGINEER

INCOMPLETE PLANS
DO NOT USE FOR R/W ACQUISITION

PRELIMINARY PLANS
DO NOT USE FOR CONSTRUCTION

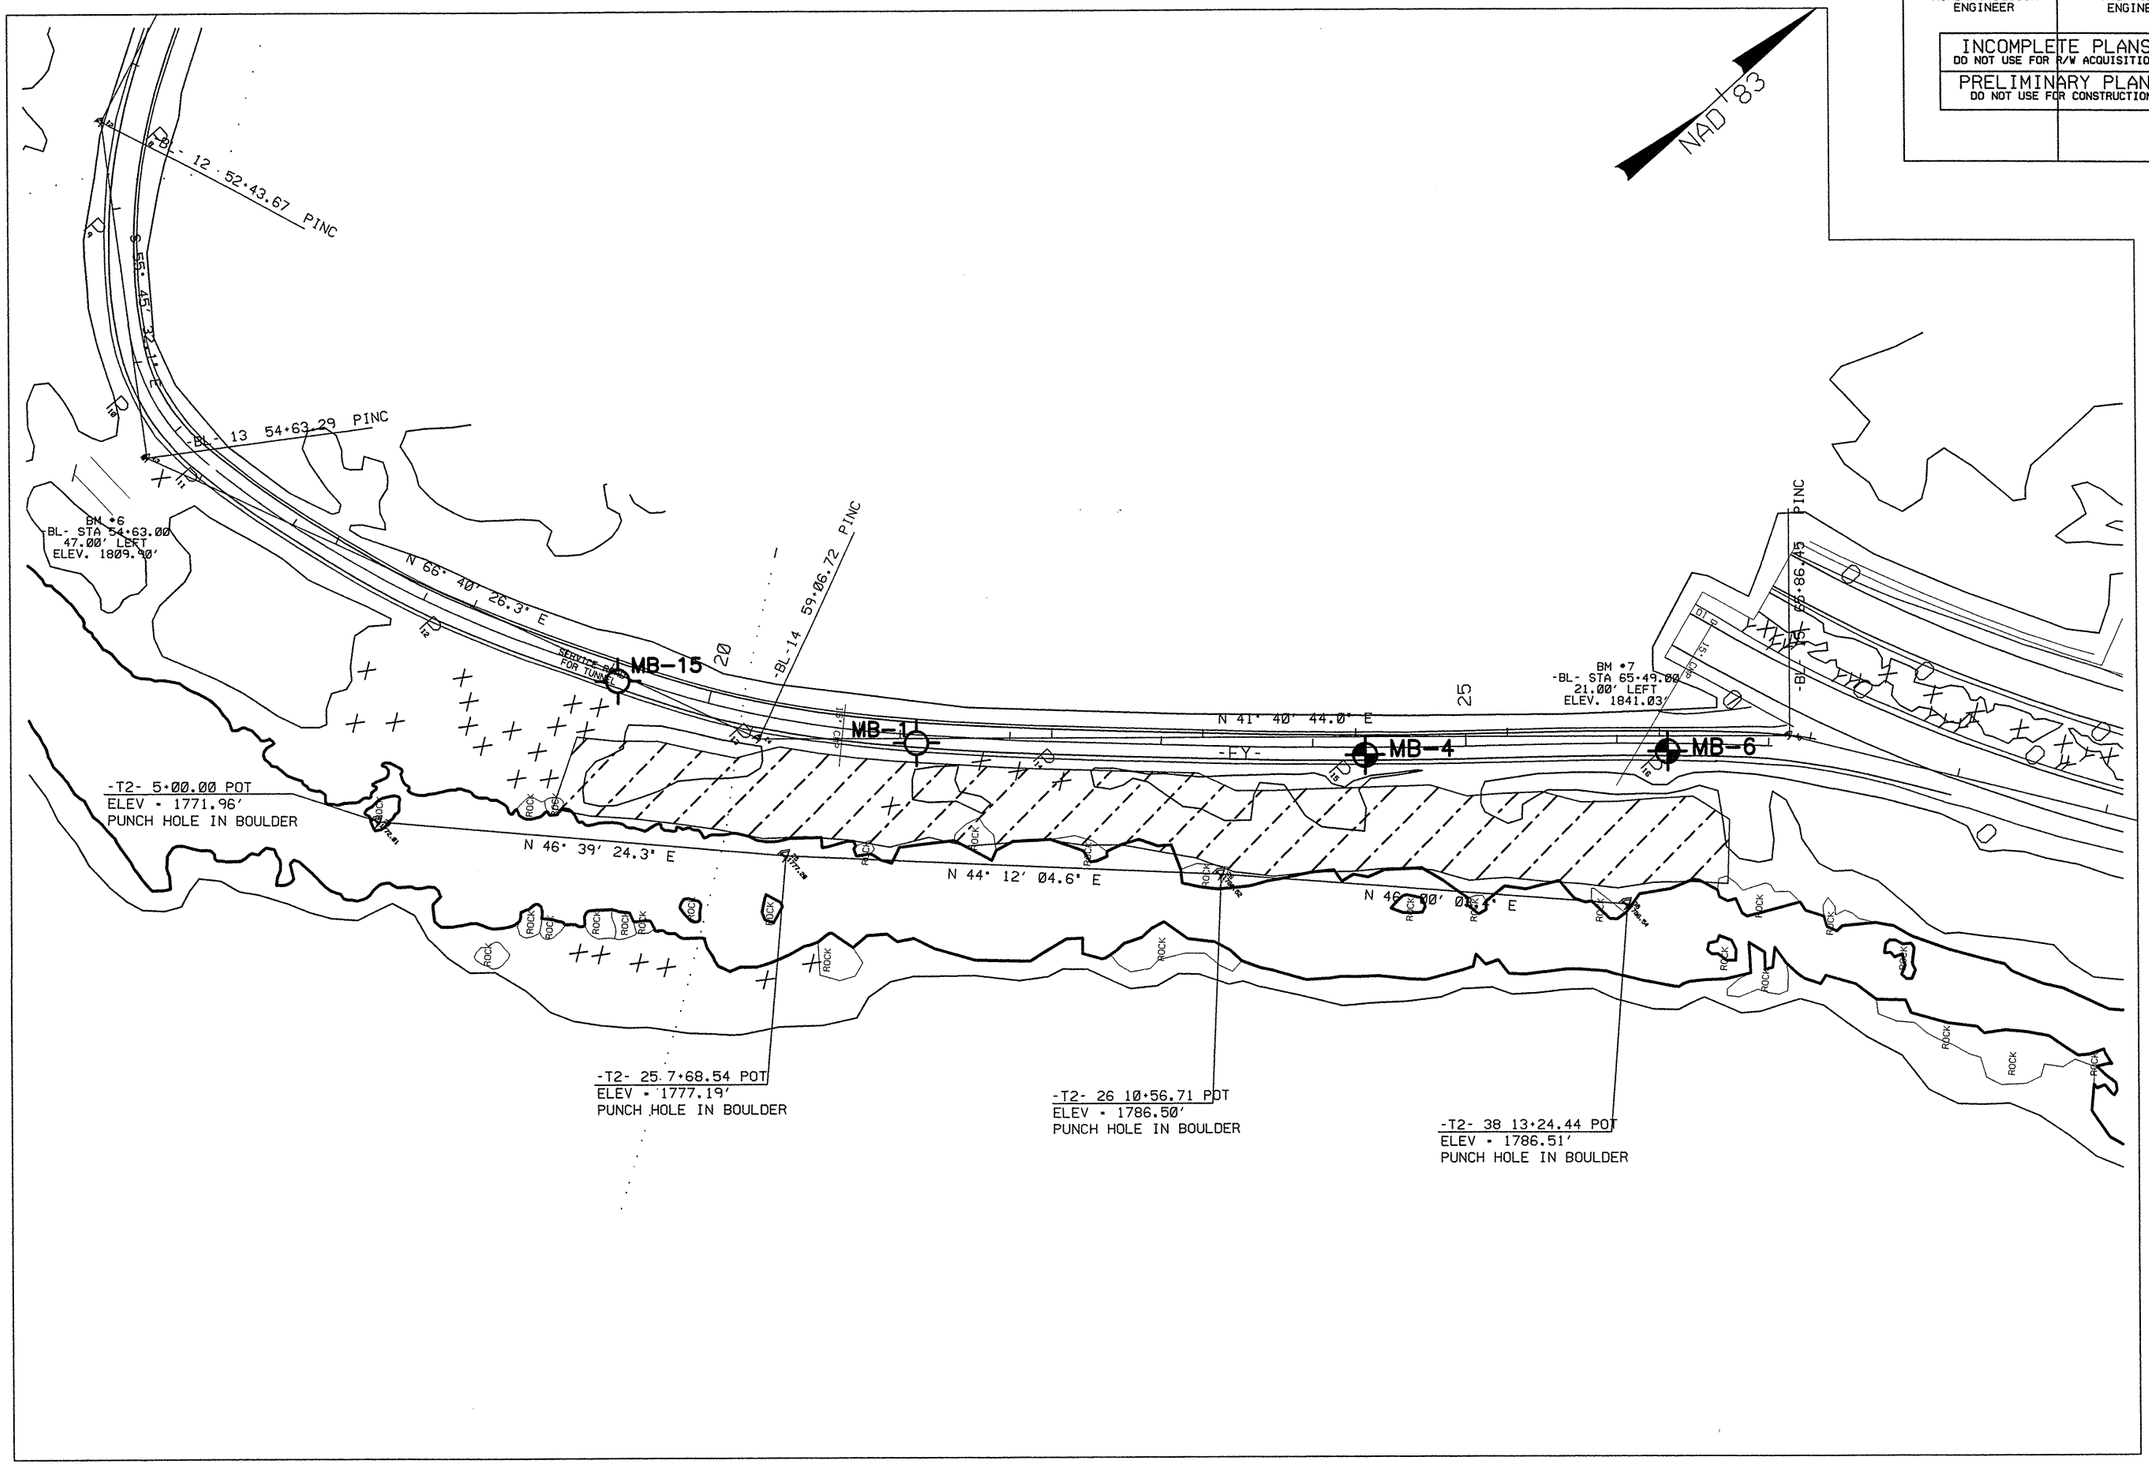

$$$