PROJECT REFERENCE NO.	SHEET NO.
37652	Sig.14

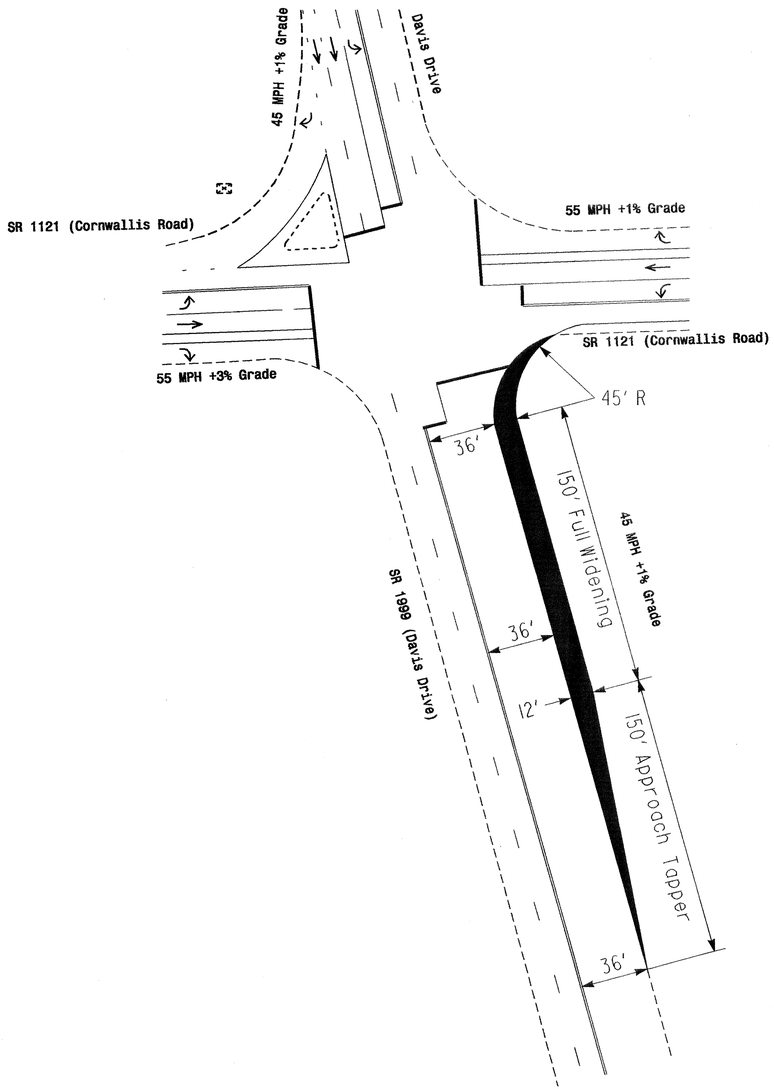

Geometric Plan

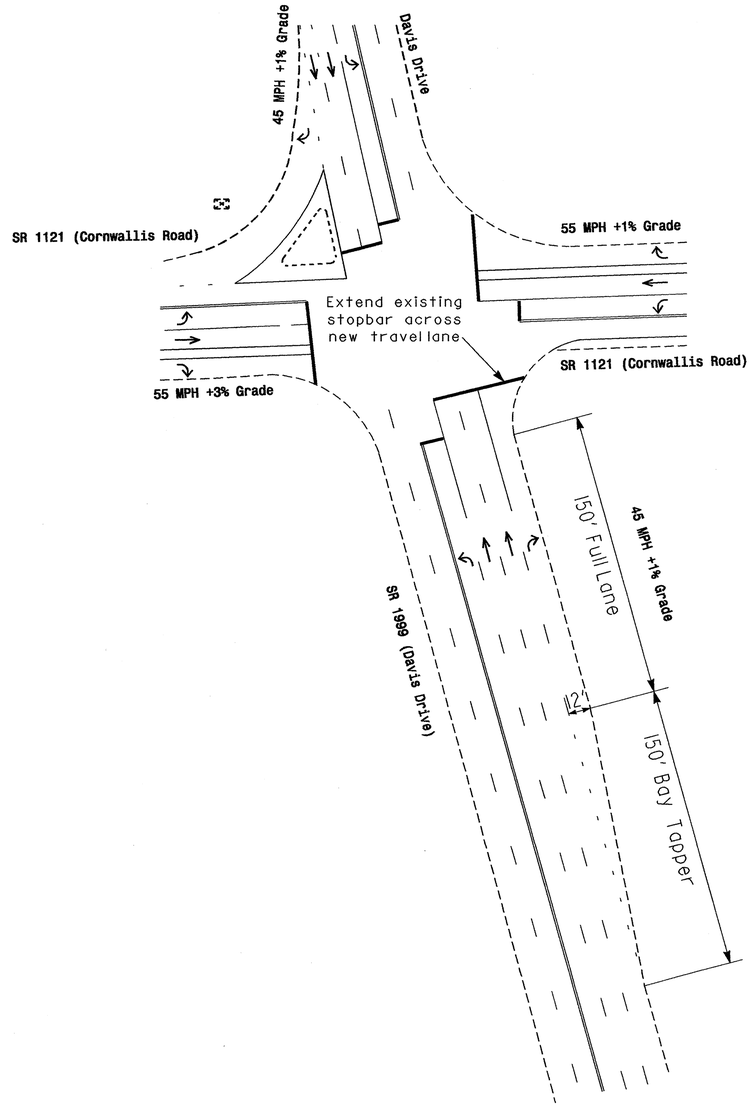

Pavement Marking Details

NOTES

1. Refer to "Roadway Standard Drawings NCDOT" dated January 2002 and "Standard Specifications for Roads and Structures" dated January 2002.
2. This is a proposed plan view only. Field adjust all drainage, superelevation, utility conflicts, and grade changes.

LEGEND

PROPOSED		EXISTING
▬	Pavement	N/A
→	Directional Arrow	→

Geometric Plan

Prepared in the Offices of:
Traffic Engineering and Safety Systems Branch
Congestion Management Section
Traffic Engineering Branch
Traffic Safety Unit
Systems and Operations Section
STATE OF NORTH CAROLINA DEPARTMENT OF TRANSPORTATION
Traffic Engineering Branch
Signals and Operations Section
122 N. McDowell St., Raleigh, NC 27603

SCALE 0 40 1"=40'

SR 1121 (Cornwallis Road)
at
SR 1999 (Davis Drive)

Division 5 Durham County RTP

PLAN DATE:	May 2005	REVIEWED BY:	
PREPARED BY:	Sterling	REVIEWED BY:	

REVISIONS	INIT.	DATE

SEAL
NORTH CAROLINA PROFESSIONAL SEAL 026486 ENGINEER ROBERT J. ZIEMER
SIGNATURE 5/25/05 DATE
SIG. INVENTORY NO. 05-0861

25-MAY-2005 09:36
w:\Projects-Unit\workgroups\alexander\mo moving ahead\cornwallis road\M50861_2005xxxx.dgn
wsterling