PROJ. REFERENCE NO.	SHEET NO.
B-3839	X-1

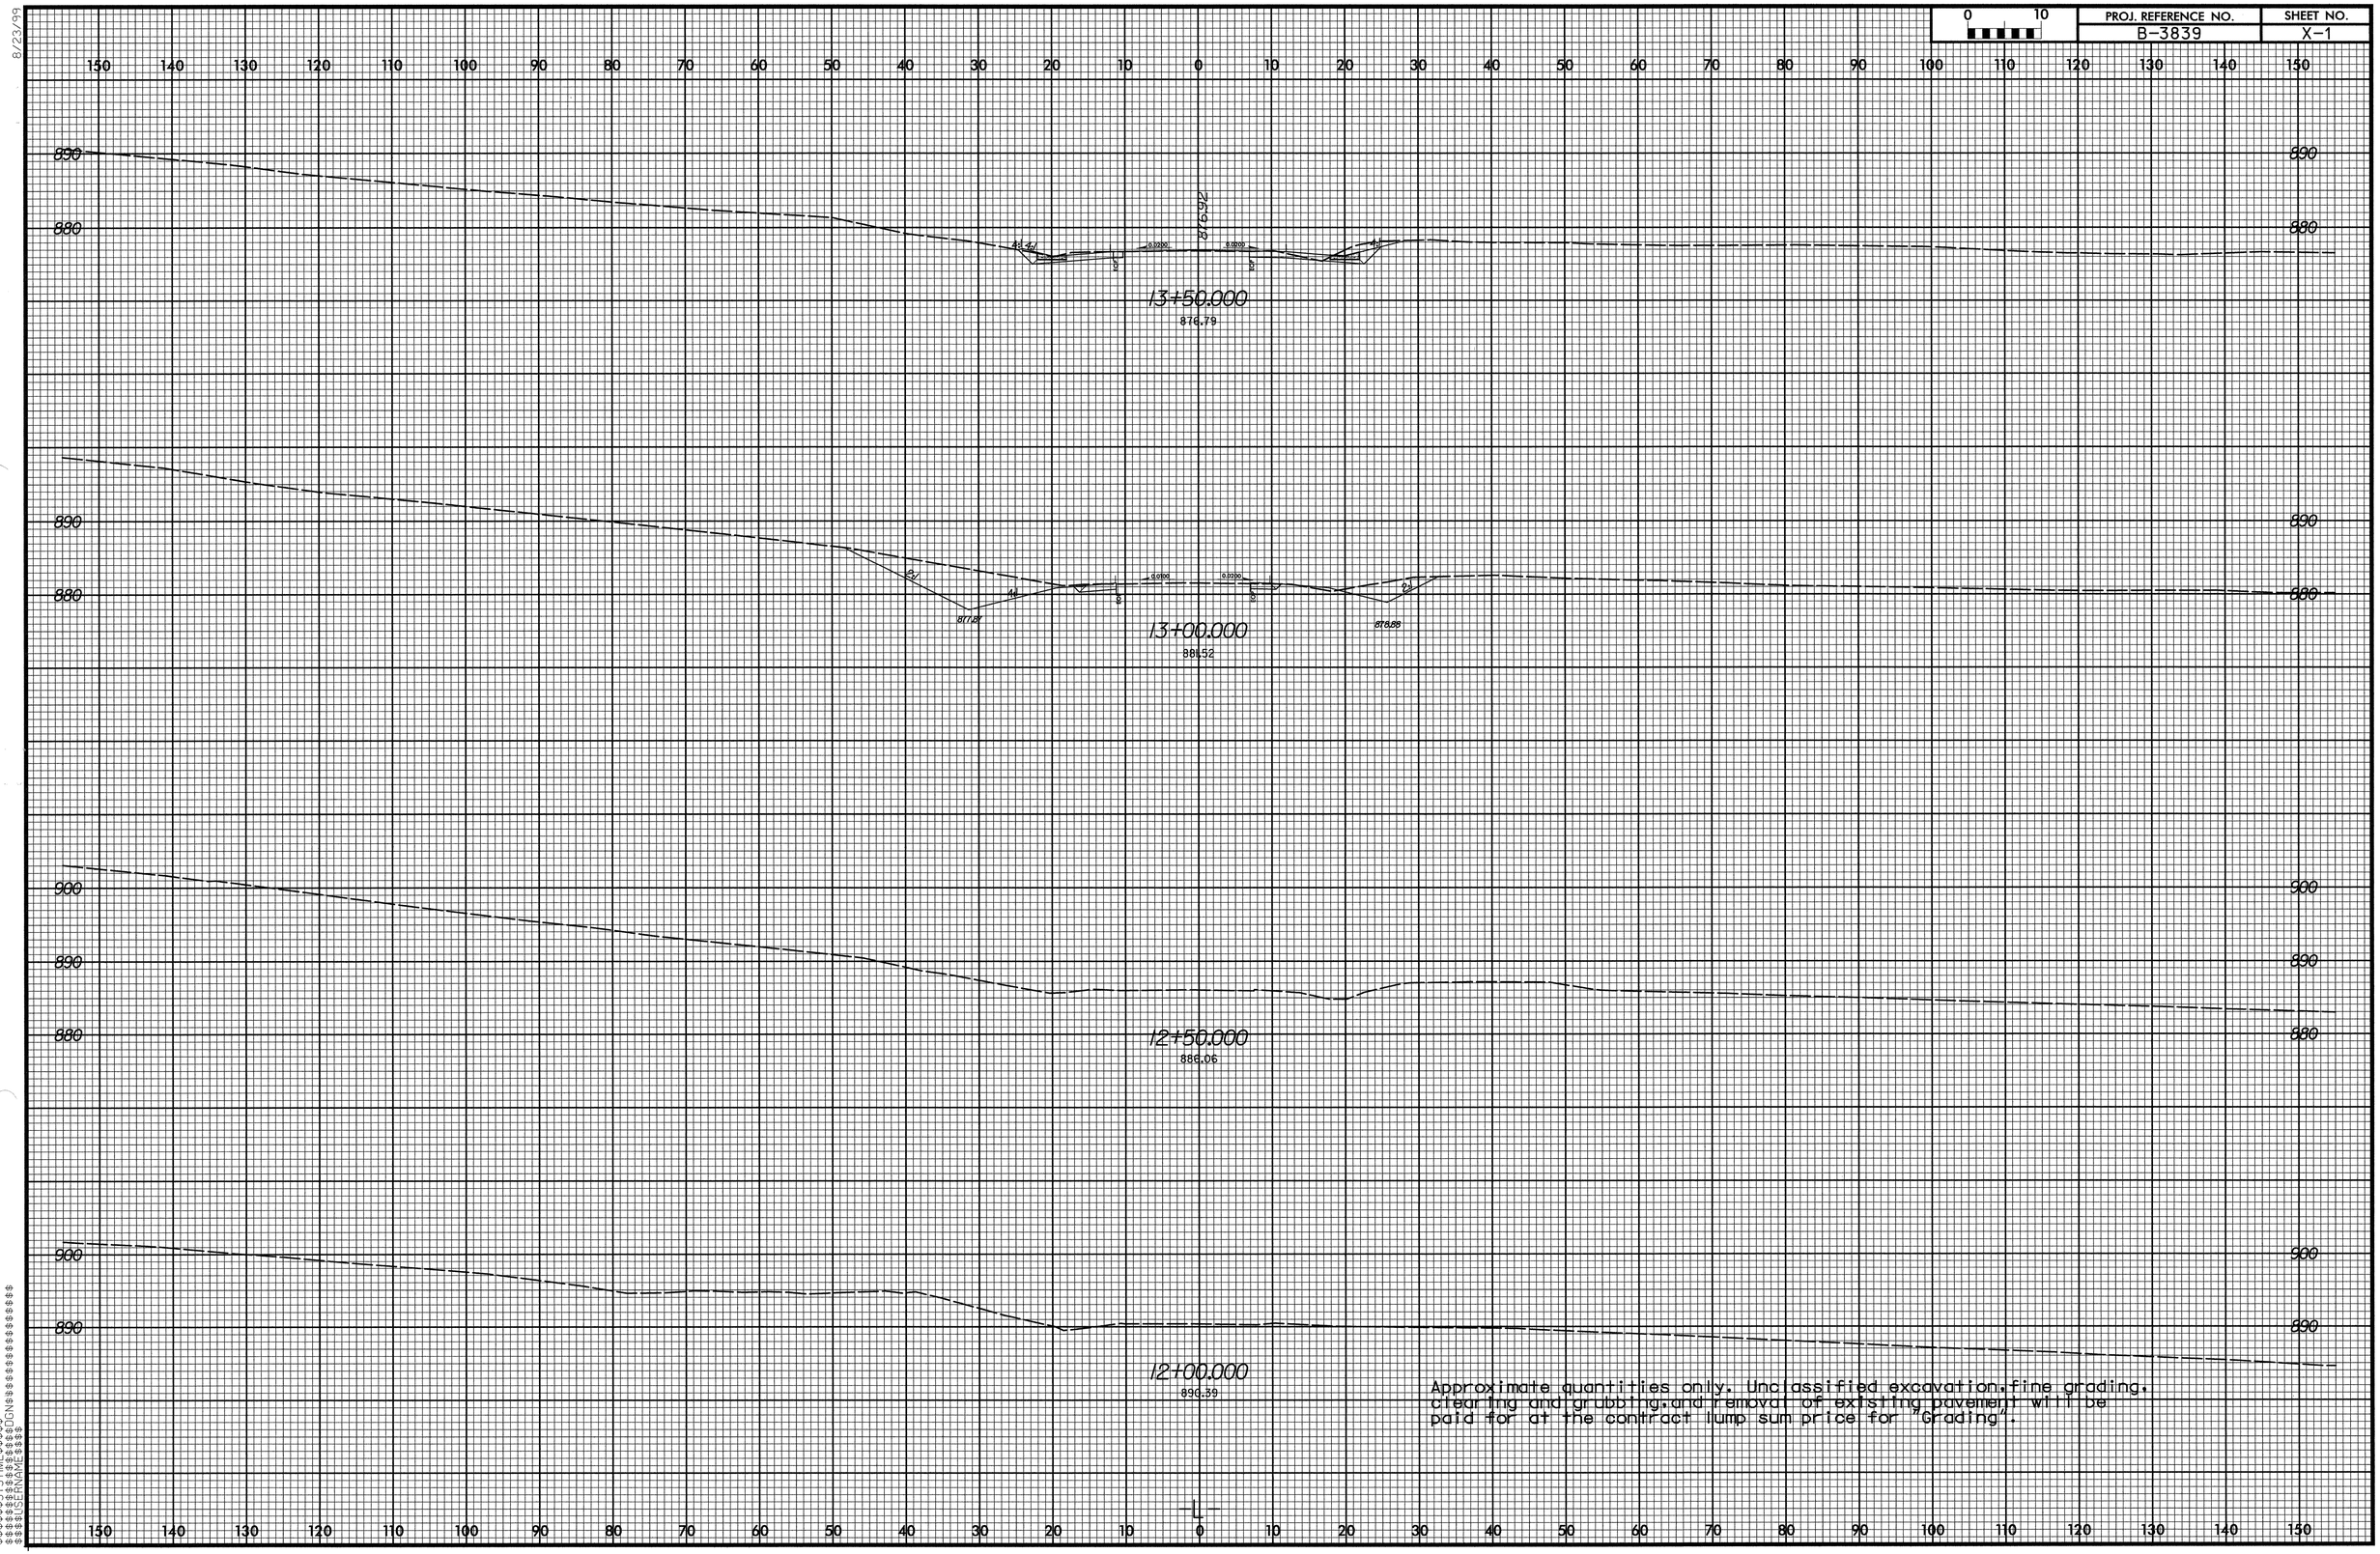

Approximate quantities only. Unclassified excavation, fine grading, clearing and grubbing, and removal of existing pavement will be paid for at the contract lump sum price for "Grading".

8/23/99

$$$$$$SYSTIME$$$$$$
$$$$$$USERNAME$$$$$$
$$$$$$DGN$$$$$$

..\X-1\B3839_RDY_XPL_1.DGN 03/14/2005 08:43:35 AM