STATE PROJECT NO.	COUNTY	BRIDGE NO.	SHEET NO.	TOTAL SHEETS
8.2301201	HALIFAX	45	4	9
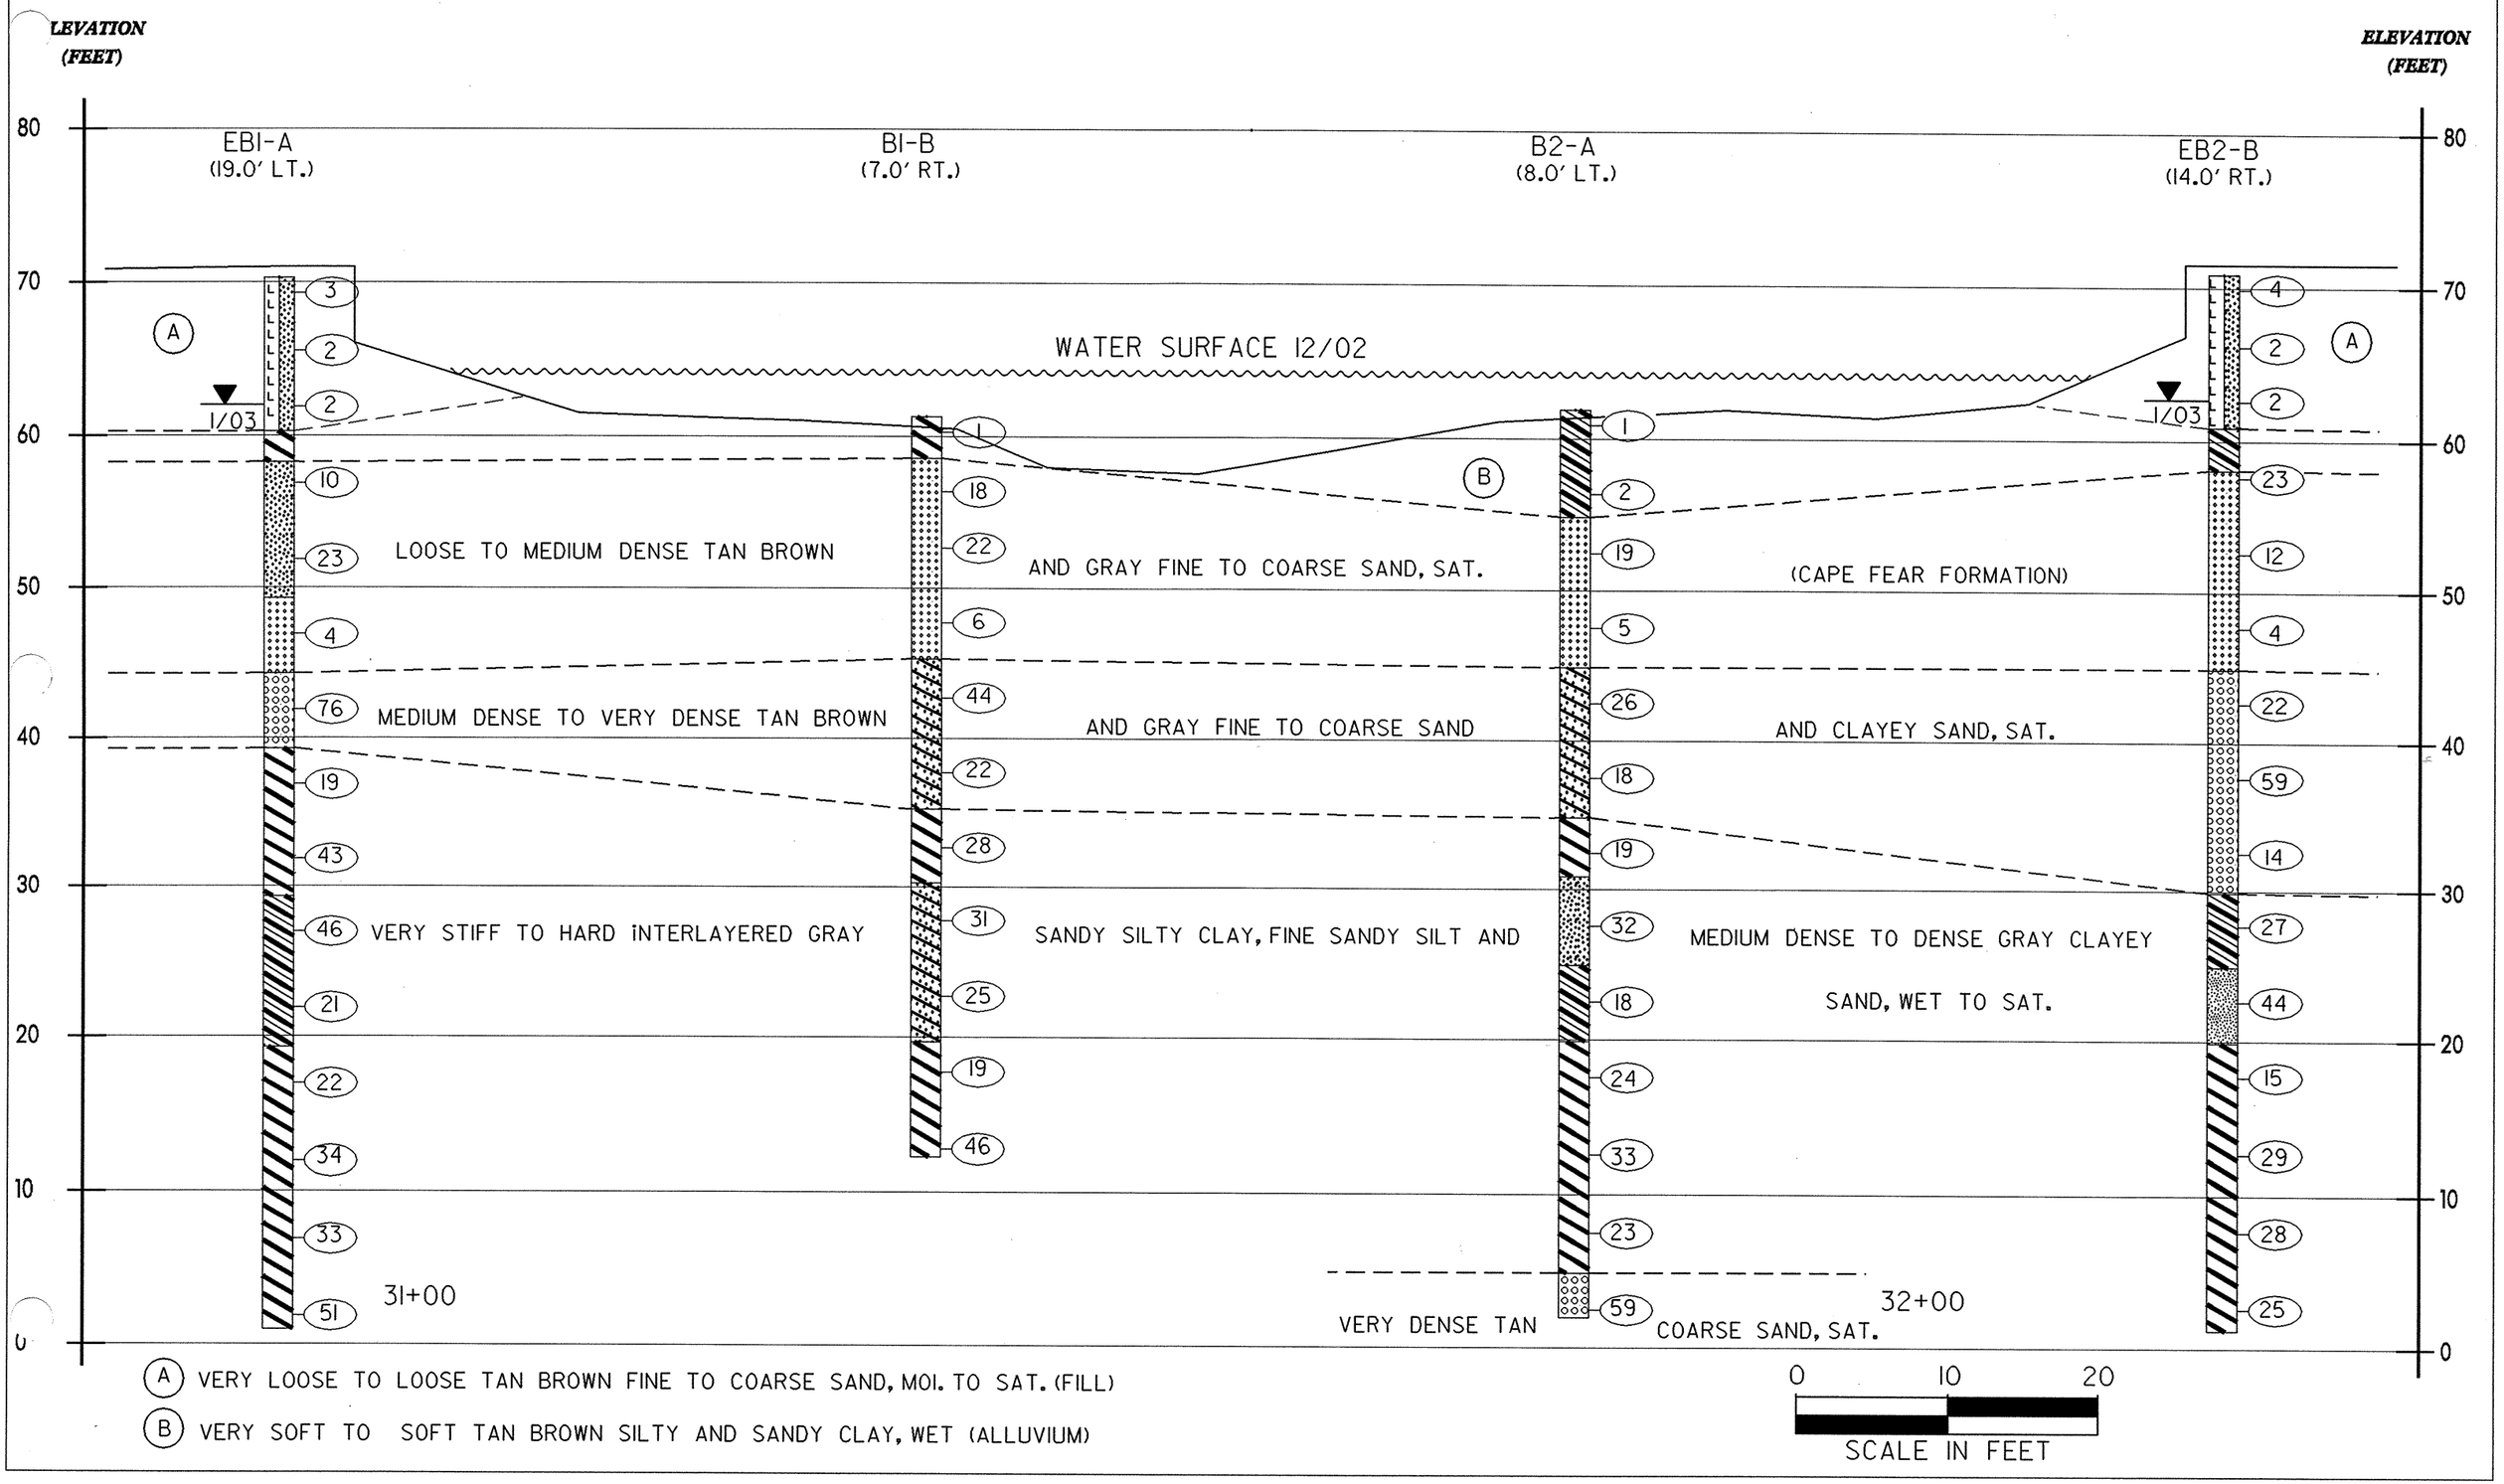
SOIL PROFILE ALONG SR 1003 (-L-) OVER BEECH SWAMP OVERFLOW