STATE PROJECT NO.	COUNTY	BRIDGE NO.	SHEET NO.	TOTAL SHEETS
33223.1.1 B-3681	NASH/EDGECOMBE	277	5	10
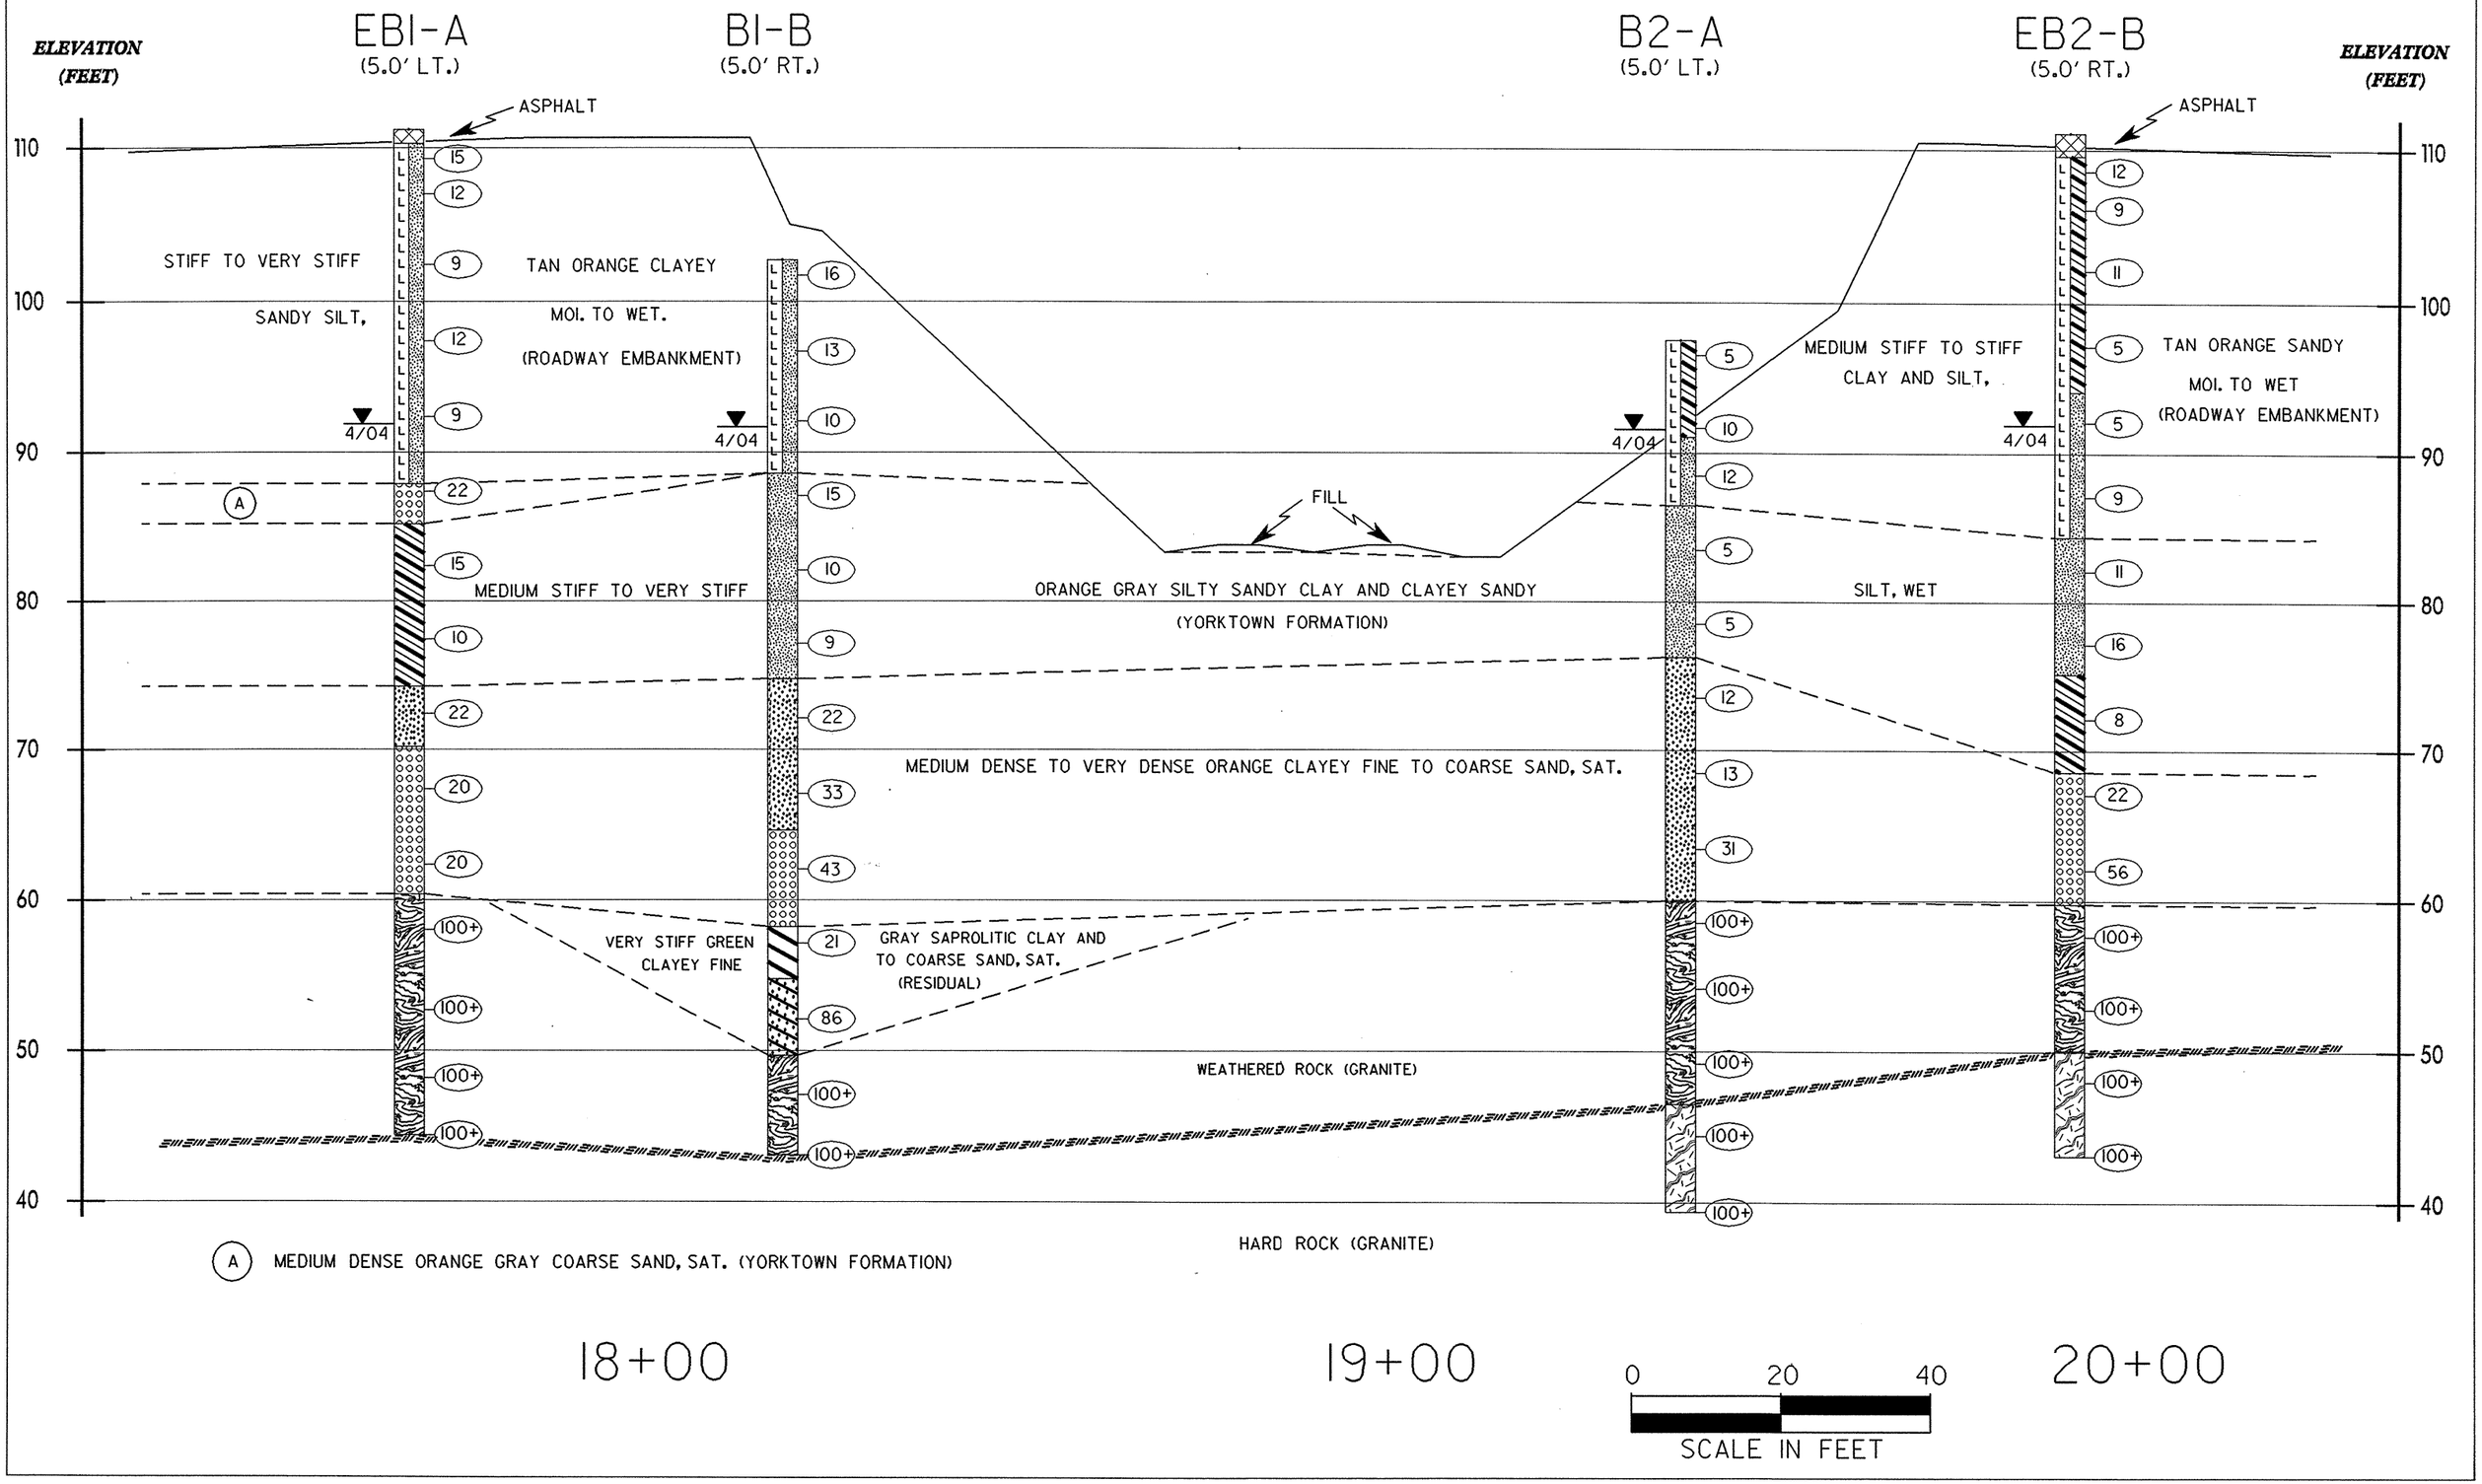
SOIL PROFILE ALONG SR 1555 (-L-) OVER CSX RAILROAD