NOTES :

STIRRUPS IN CAP MAY BE SHIFTED AS NECESSARY TO CLEAR ANCHOR BOLTS.

FOR STEEL PIPE PILES DETAILS SEE " STANDARD 24" STEEL PIPE PILE" SHEET.

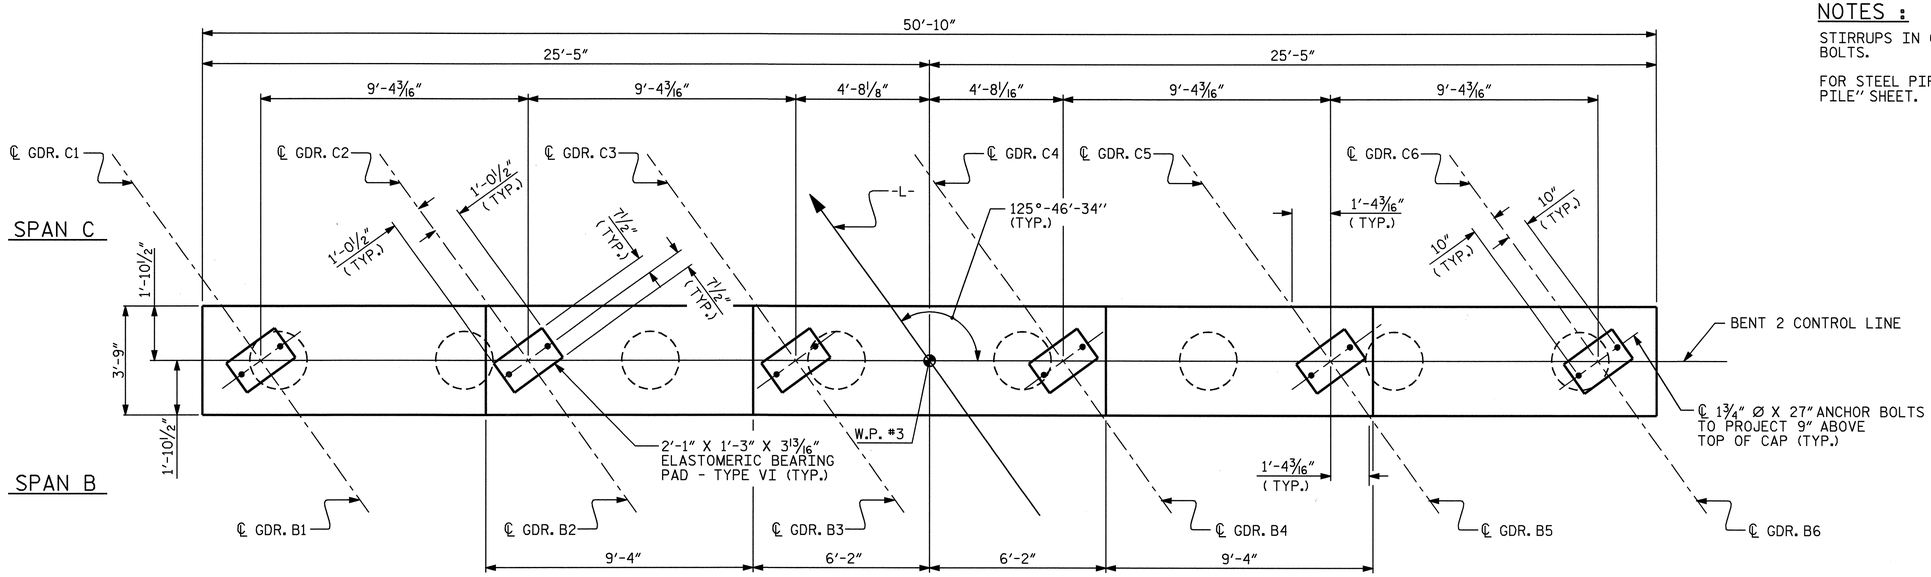

PLAN

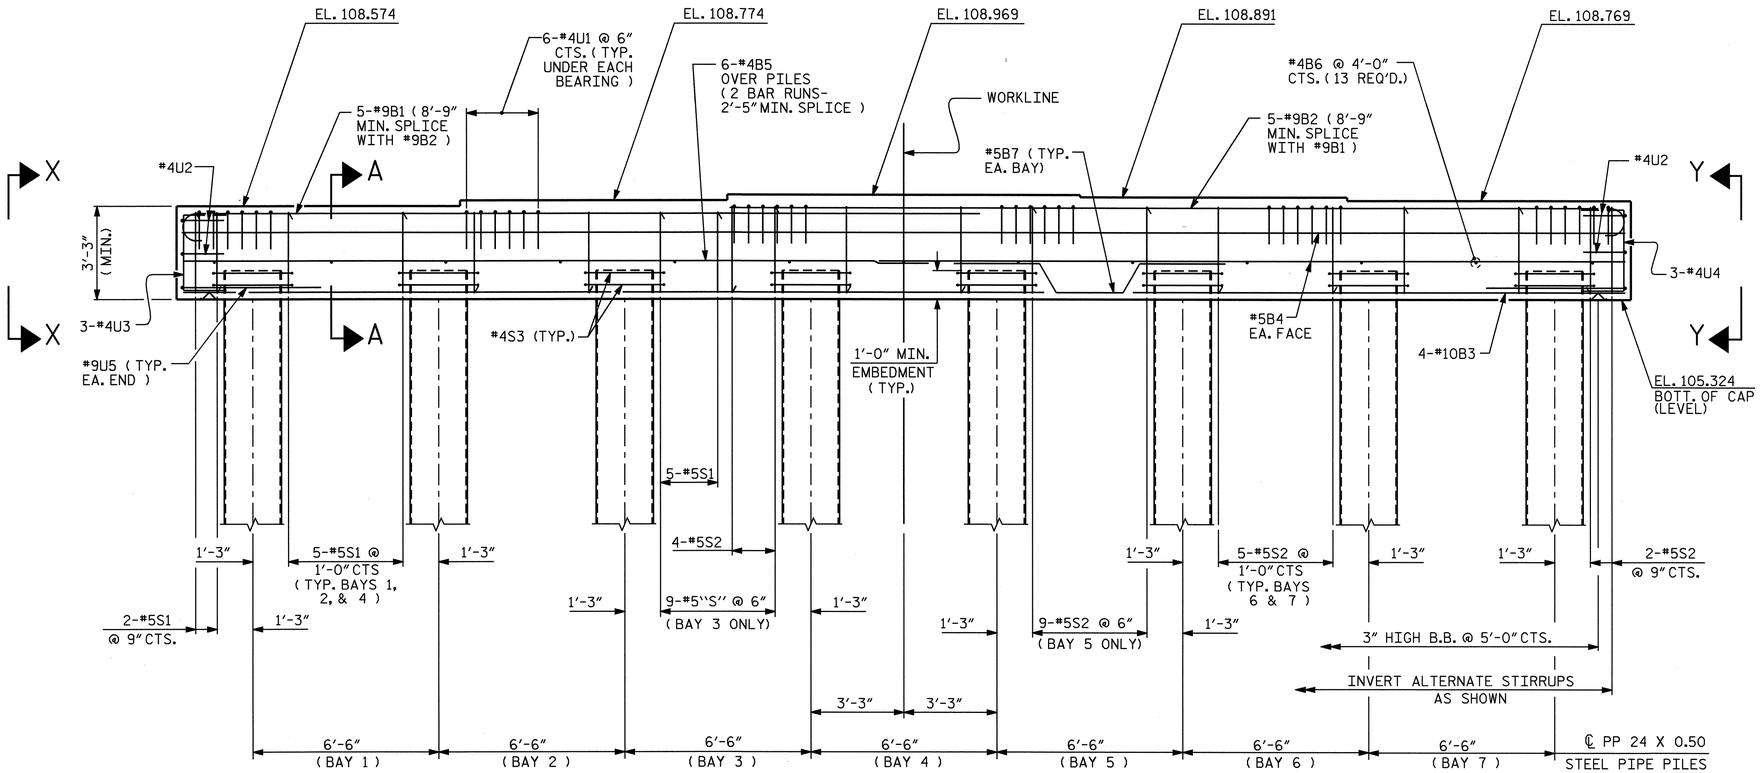

ELEVATION

PROJECT NO. B-3681

NASH/EDGECOMBE COUNTY

STATION: 18+89.64 -L-

SHEET 1 OF 2

STATE OF NORTH CAROLINA
DEPARTMENT OF TRANSPORTATION
RALEIGH

SUBSTRUCTURE
BENT 2

NORTH CAROLINA PROFESSIONAL SEAL 22005 ENGINEER KEITH PASCHAL
5/24/05

REVISIONS						SHEET NO.
NO.	BY:	DATE:	NO.	BY:	DATE:	S-26
1			3			TOTAL SHEETS
2			4			36

DRAWN BY : E. G. ALLEN DATE : 1-06-05
CHECKED BY : A. M. KEETER DATE : 2-01-05

24-MAY-2005 10:39
Z:\STRUCTØ1\gallen\MICROSØ1\B3681_Ø1.DGN
ameadows