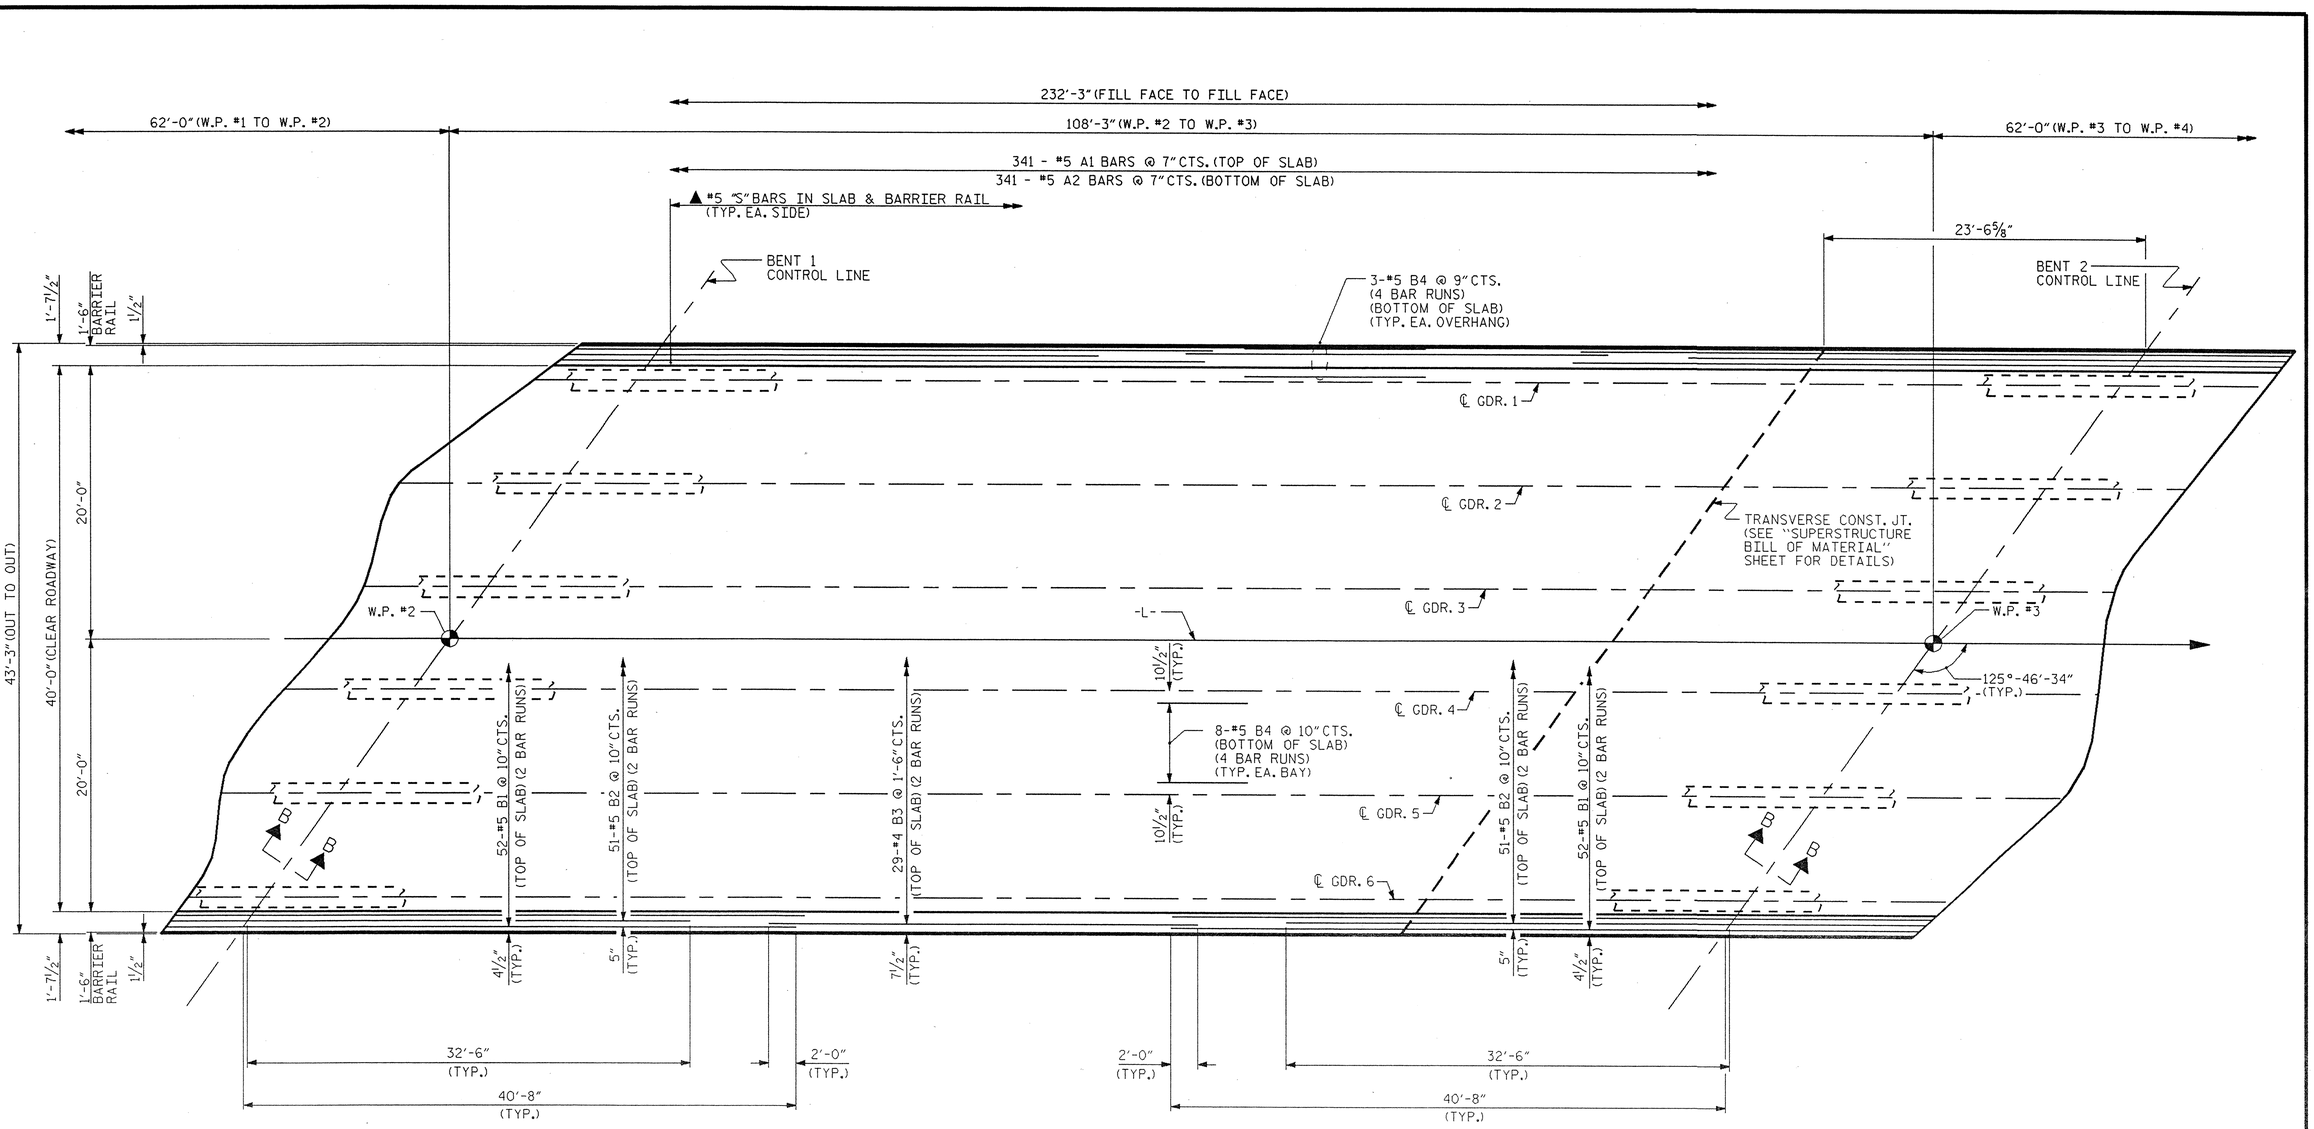

PLAN OF SPAN B

NOTES:
FOR SECTION B-B, SEE "TYPICAL SECTION" SHEETS.

▲ FOR REINFORCING STEEL IN SLAB & BARRIER RAIL, SEE "CONCRETE BARRIER RAIL" SHEETS.

FOR LOCATION OF INTERMEDIATE DIAPHRAGMS, SEE "FRAMING PLAN" SHEETS.

NORTH CAROLINA PROFESSIONAL SEAL 22085 ENGINEER A. KEITH PASCHAL
6/13/05

PROJECT NO. B-3681
NASH/EDGECOMBE COUNTY
STATION: 18+89.64 -L-

SHEET 2 OF 3

STATE OF NORTH CAROLINA
DEPARTMENT OF TRANSPORTATION
RALEIGH
SUPERSTRUCTURE
PLAN OF SPAN B

REVISIONS						SHEET NO.
NO.	BY:	DATE:	NO.	BY:	DATE:	S-6
1			3			TOTAL SHEETS
2			4			36

DRAWN BY : A.M.KEETER DATE : 11/16/04
CHECKED BY : K.M.McCAULEY DATE : 3/4/05

23-JUN-2005 10:40
Z:\STRUCT@1\ameadows\MICROS@1\B-C712@1.DGN
ameadows