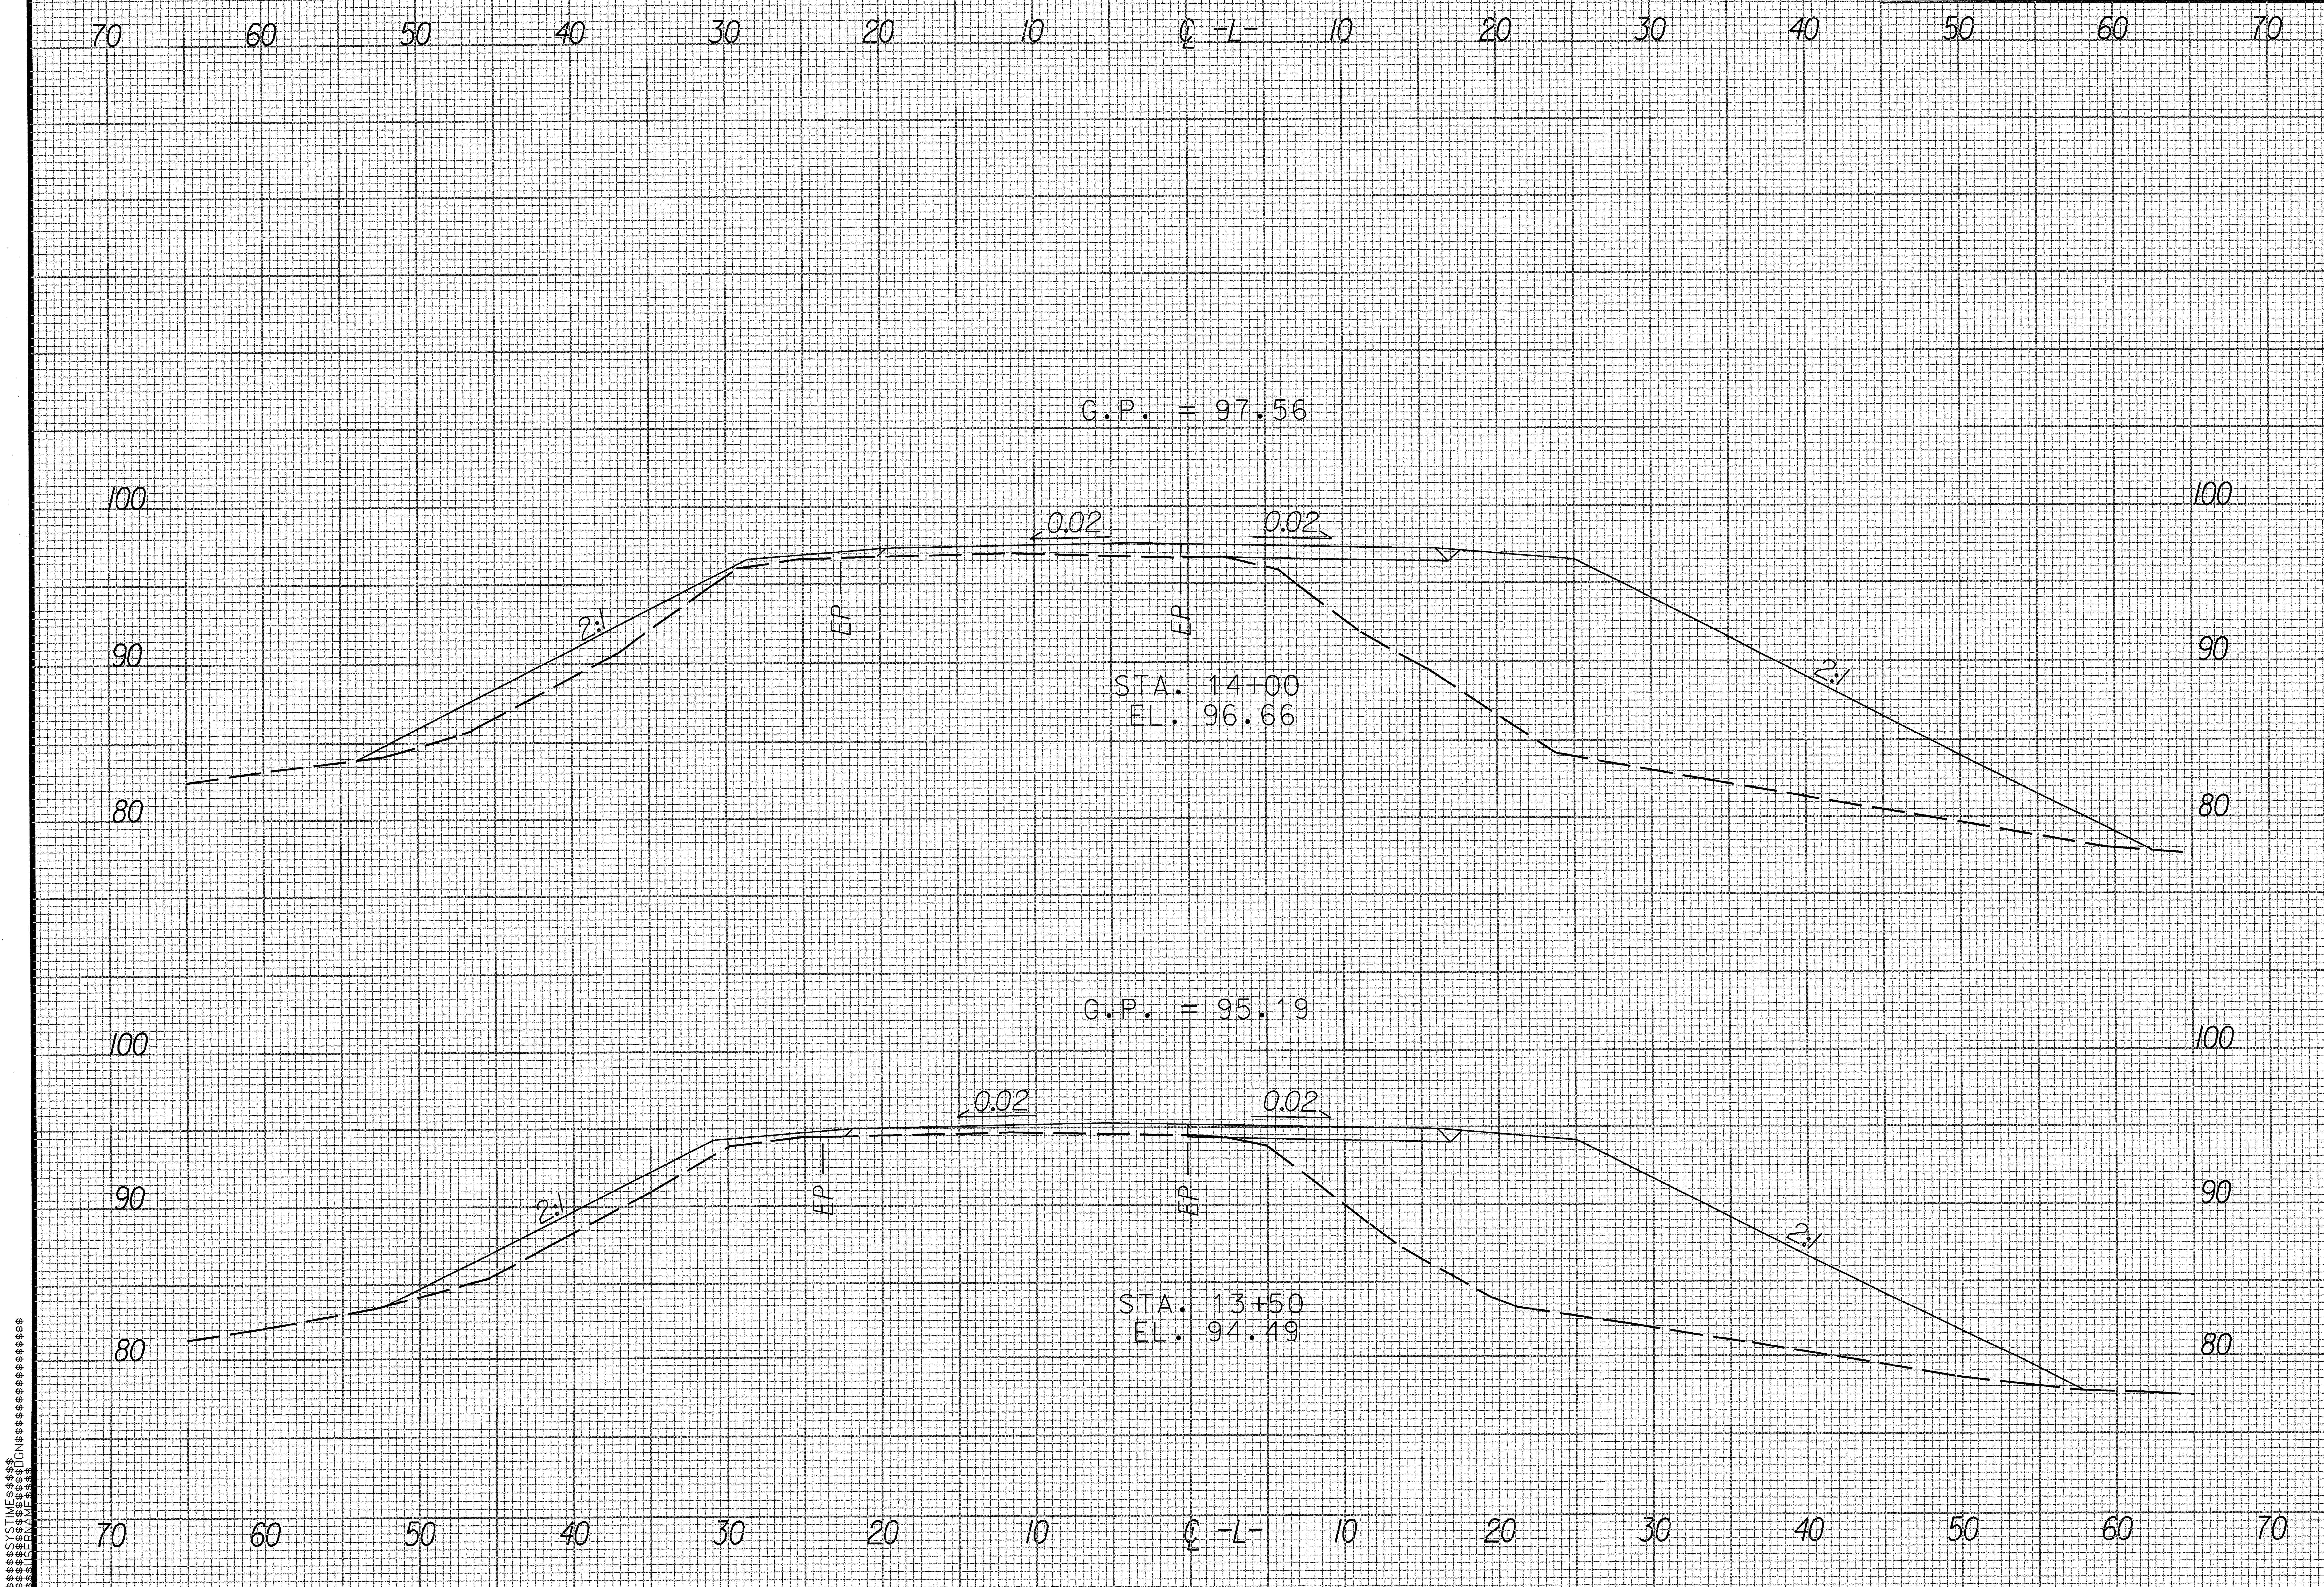PROJECT REFERENCE NO.	SHEET NO.
B-3681	X-4