PROJECT REFERENCE NO.	SHEET NO.
B-3899	4
R/W SHEET NO.	

ROADWAY DESIGN ENGINEER — NORTH CAROLINA PROFESSIONAL SEAL 27771 ENGINEER MATTHEW B. COPPLE 5/27/05

HYDRAULICS ENGINEER — NORTH CAROLINA PROFESSIONAL SEAL 18442 ENGINEER RICHARDSON BOLCH JR. 5-27-05

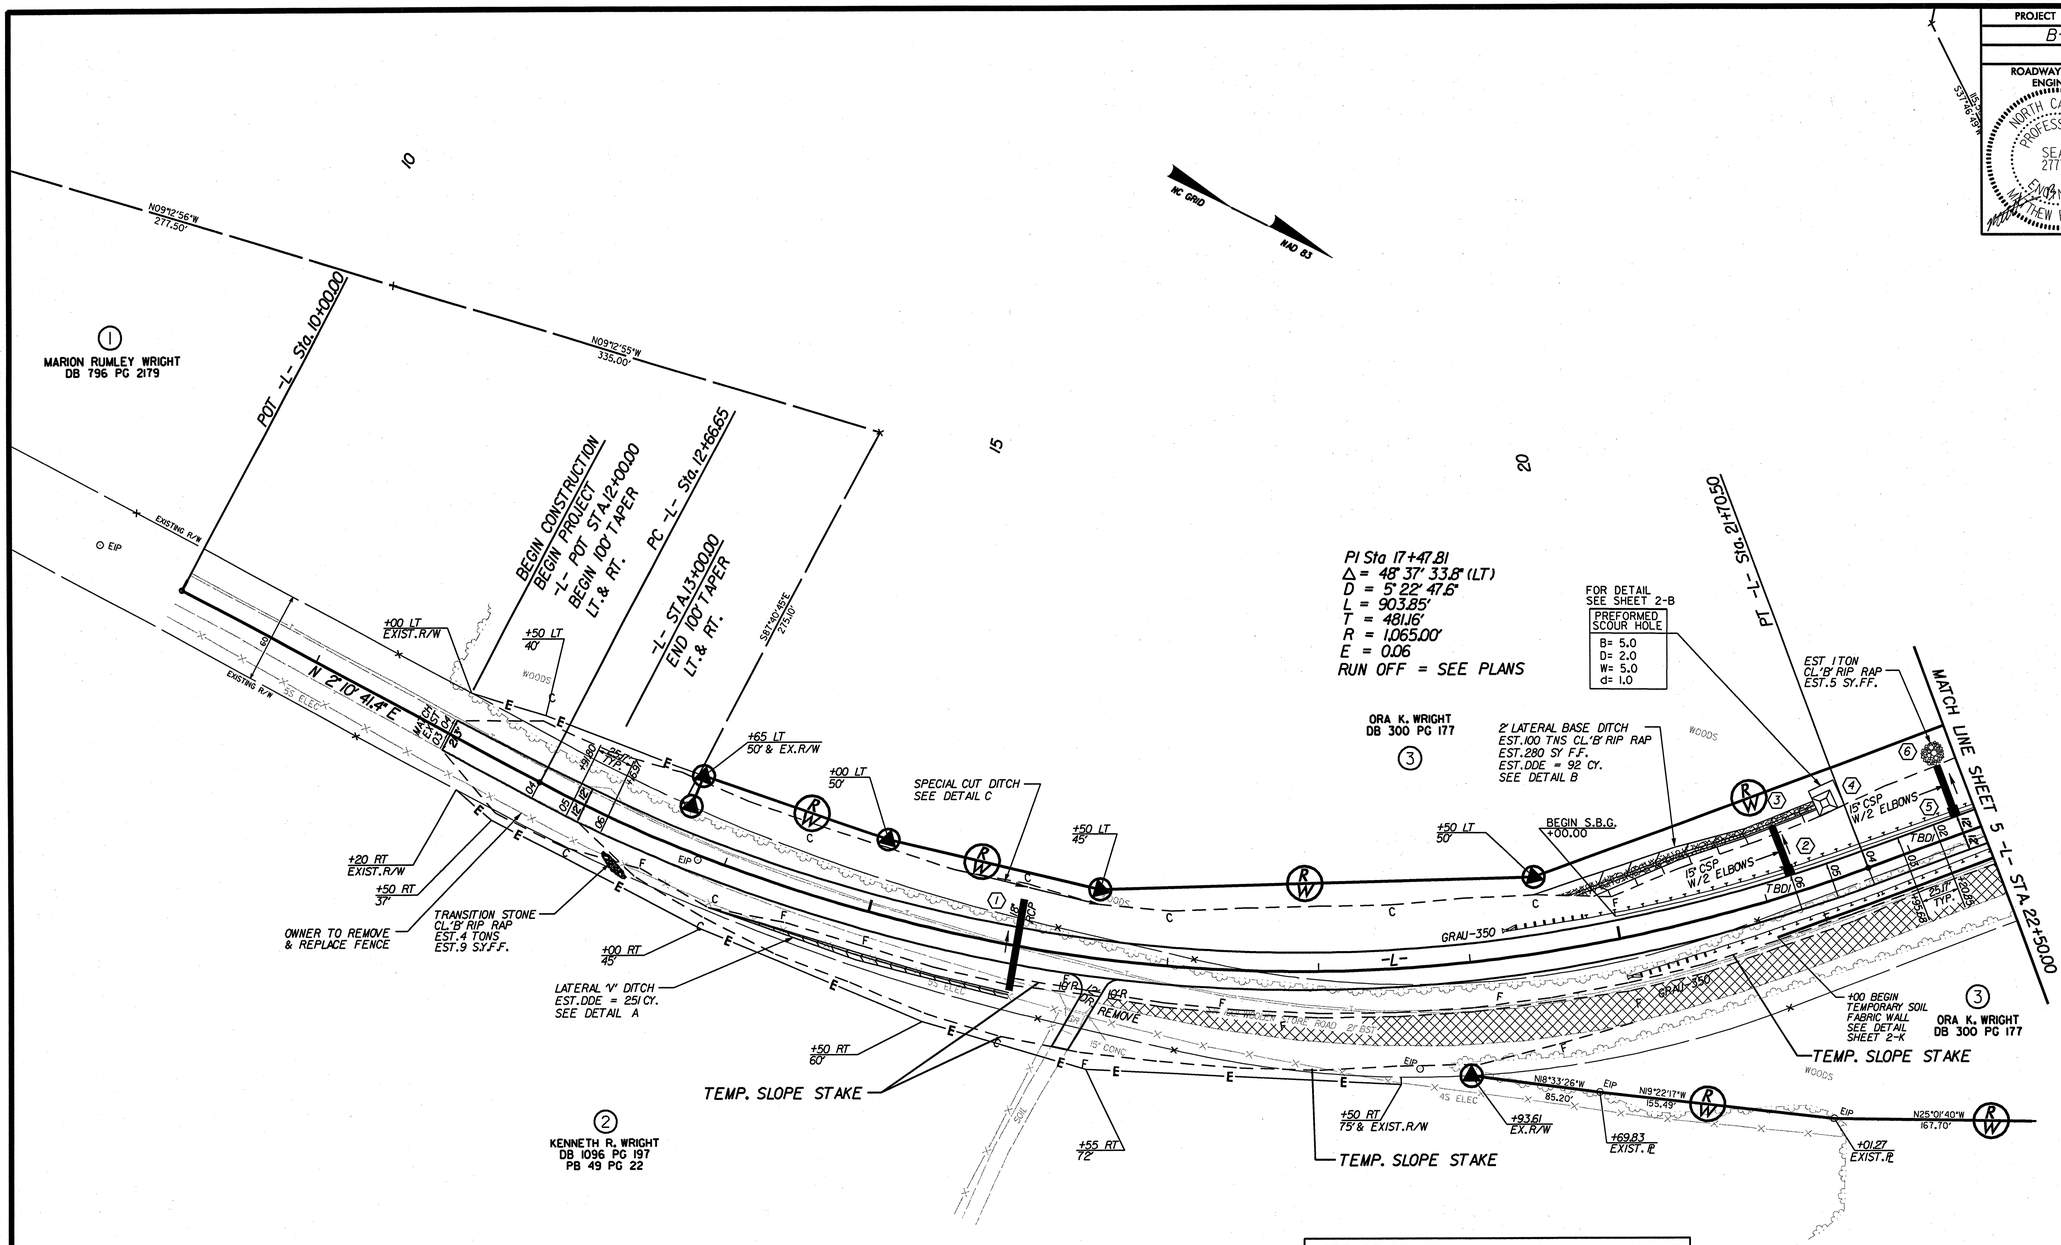

NOTE: GRADE TO DRAIN STA. 14+50 - 23+00 RT.

SBG - DENOTES SHOULDER BERM GUTTER

FOR -L- PROFILE SEE SHEET NO. 6

SEE SHEETS S-1 THRU S- FOR STRUCTURE PLANS

DETAIL A
LATERAL 'V' DITCH
(Not to Scale)

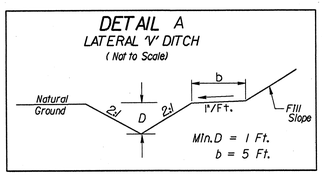

STA.14+00 to 16+00 RT (DDE = 251 CY.)
STA.25+40 to 27+50 LT (DDE = 193 CY.)

DETAIL B
LATERAL BASE DITCH
(Not to Scale)

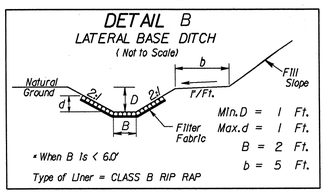

STA.19+50 to 21+70 LT (DDE = 92 CY.)

DETAIL C
SPECIAL CUT DITCH
(Not to Scale)

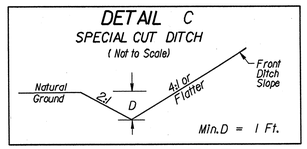

STA.15+50 to 16+50 LT.
STA.25+50 to 30+50 RT.
STA.27+50 to 28+50 LT.

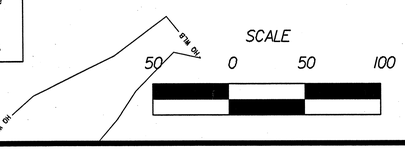

Ramey Kemp & Associates, Inc.
Transportation Consulting Engineers
4928-A Windy Hill Drive Raleigh, North Carolina 27609
(919) 872-5115 fax (919) 878-5416

$$$$SYSTIME$$$$ $$$$DGN$$$$ $$$$FILENAME$$$$ $$$$USER$$$$ $$$$DATE$$$$ $$$$TIME$$$$ $$$$FEES$$$$