| PROJECT REFERENCE NO. | SHEET NO. |
|---|---|
| B-3899 | U0-2 |

# UTILITIES BY OTHERS

**NOTE:**
**ALL PROPOSED UTILITY WORK SHOWN ON THIS SHEET WILL BE DONE BY OTHERS**

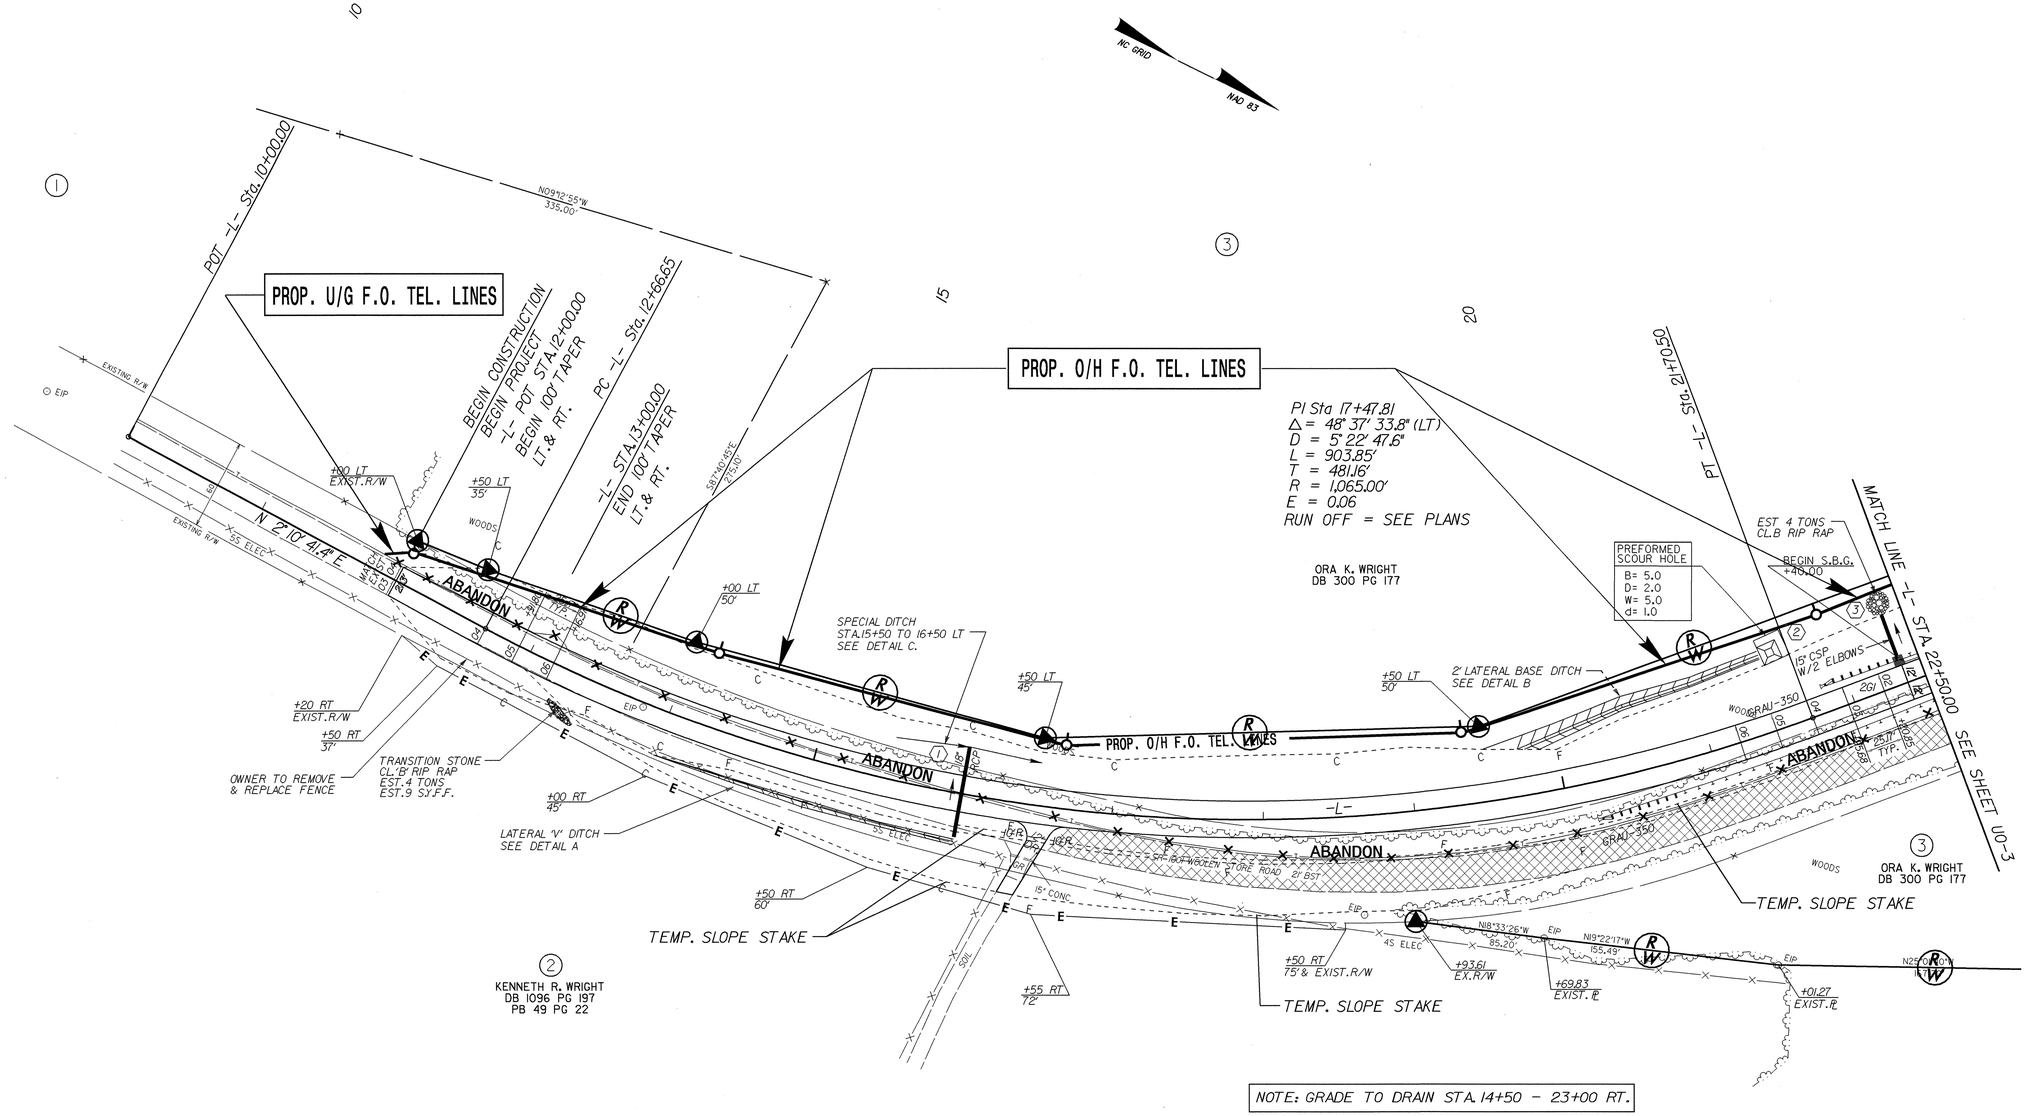


8/17/99

03-MAY-2005 16:18
R:\Utilities\Rdy_Ut\Proj\b3899_ut_U02_psh4.dgn
Dgnman AT PS-214518