TIP: B–3899

CONTRACT: C201185

| T.I.P. NO. | SHEET NO. |
|---|---|
| B–3899 | UO–1 |

STATE OF NORTH CAROLINA
DIVISION OF HIGHWAYS

# UTILITIES BY OTHERS PLANS
# ROCKINGHAM COUNTY

***LOCATION: BRIDGE NO. 21 ON SR 1001 (WOOLEN STORE ROAD) OVER TROUBLESOME CREEK***

***TYPE OF WORK: UTILITIES***

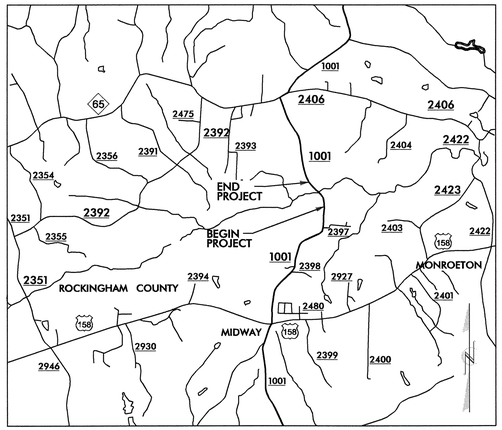


VICINITY MAP

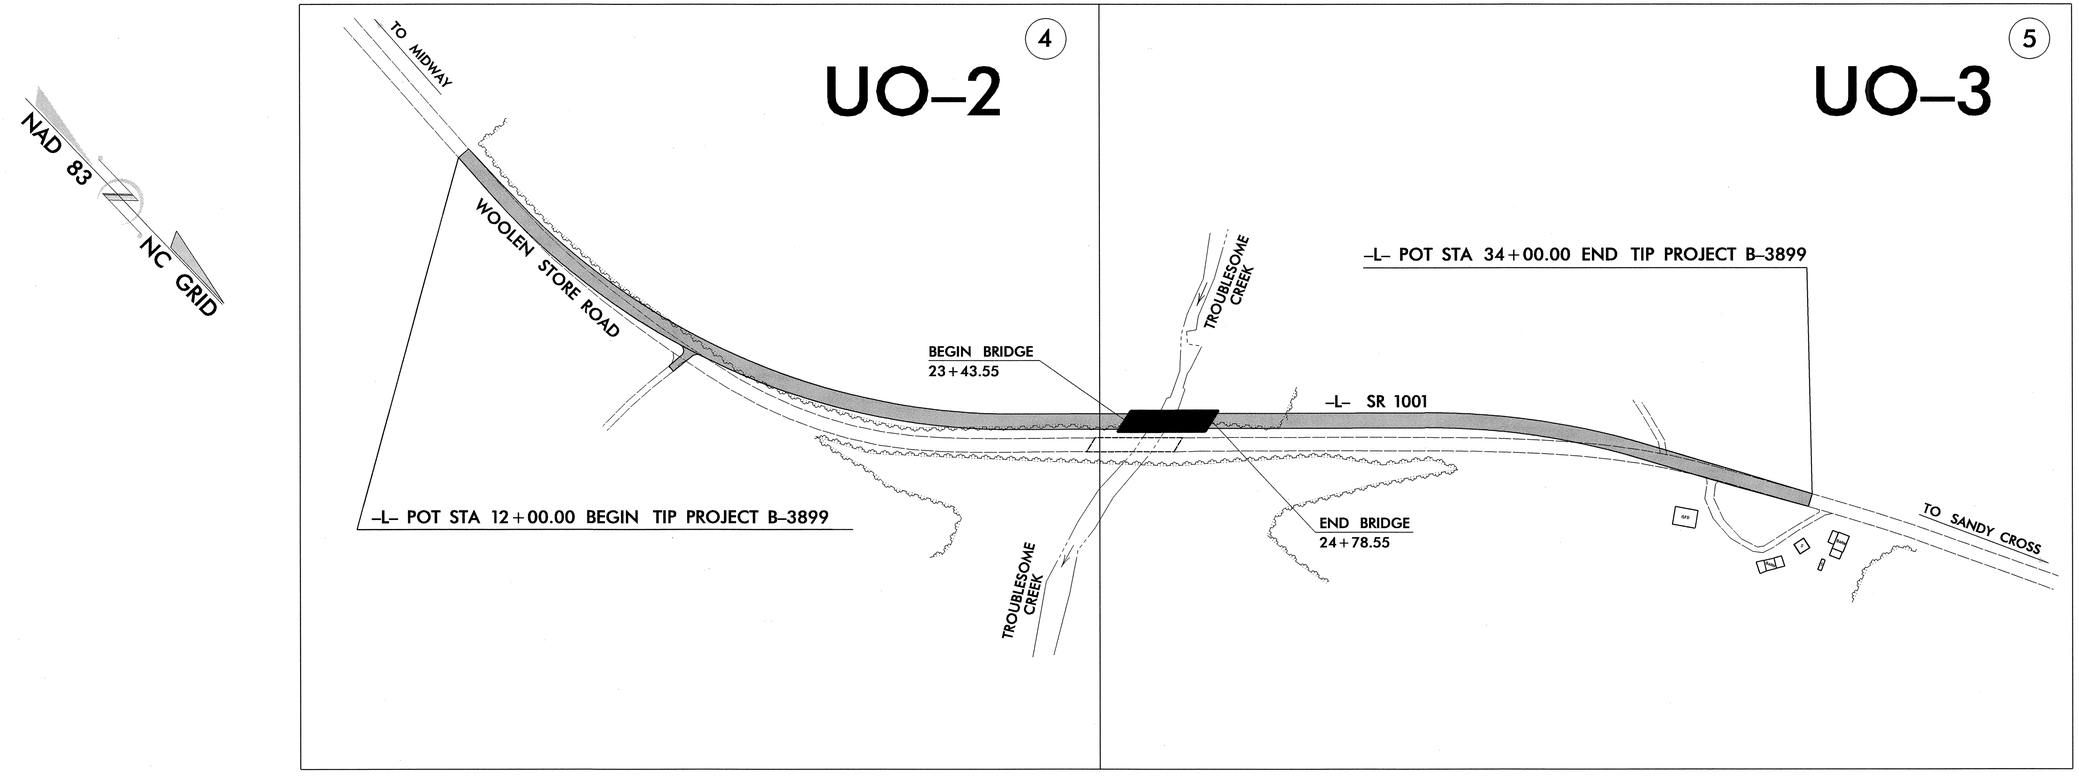


## INDEX OF SHEETS

| SHEET NO. | DESCRIPTION |
|---|---|
| UO–1 | TITLE SHEET |
| UO–2 and UO–3 | UTILITIES BY OTHERS PLAN SHEETS |

## UTILITY OWNERS ON PROJECT

(1) Duke Energy
(2) BellSouth


PREPARED IN THE OFFICE OF:
DIVISION OF HIGHWAYS
DESIGN SERVICES
UTILITY SECTION
1591 MAIL SERVICES CENTER
RALEIGH NC 27699–1591
PHONE (919) 250–4128
FAX (919) 250–4119

Roger Worthington, P.E. — UTILITIES SECTION ENGINEER
Steve McKee, P.E. — UTILITIES SQUAD LEADER PROJECT ENGINEER
Nabil Hamdan — UTILITIES PROJECT DESIGNER