T.I.P. NO.	SHEET NO.
U-3837	SIGN-11

11/16/04

NORTH CAROLINA PROFESSIONAL SEAL 028387 ENGINEER AMAN I. ALQUDWAH

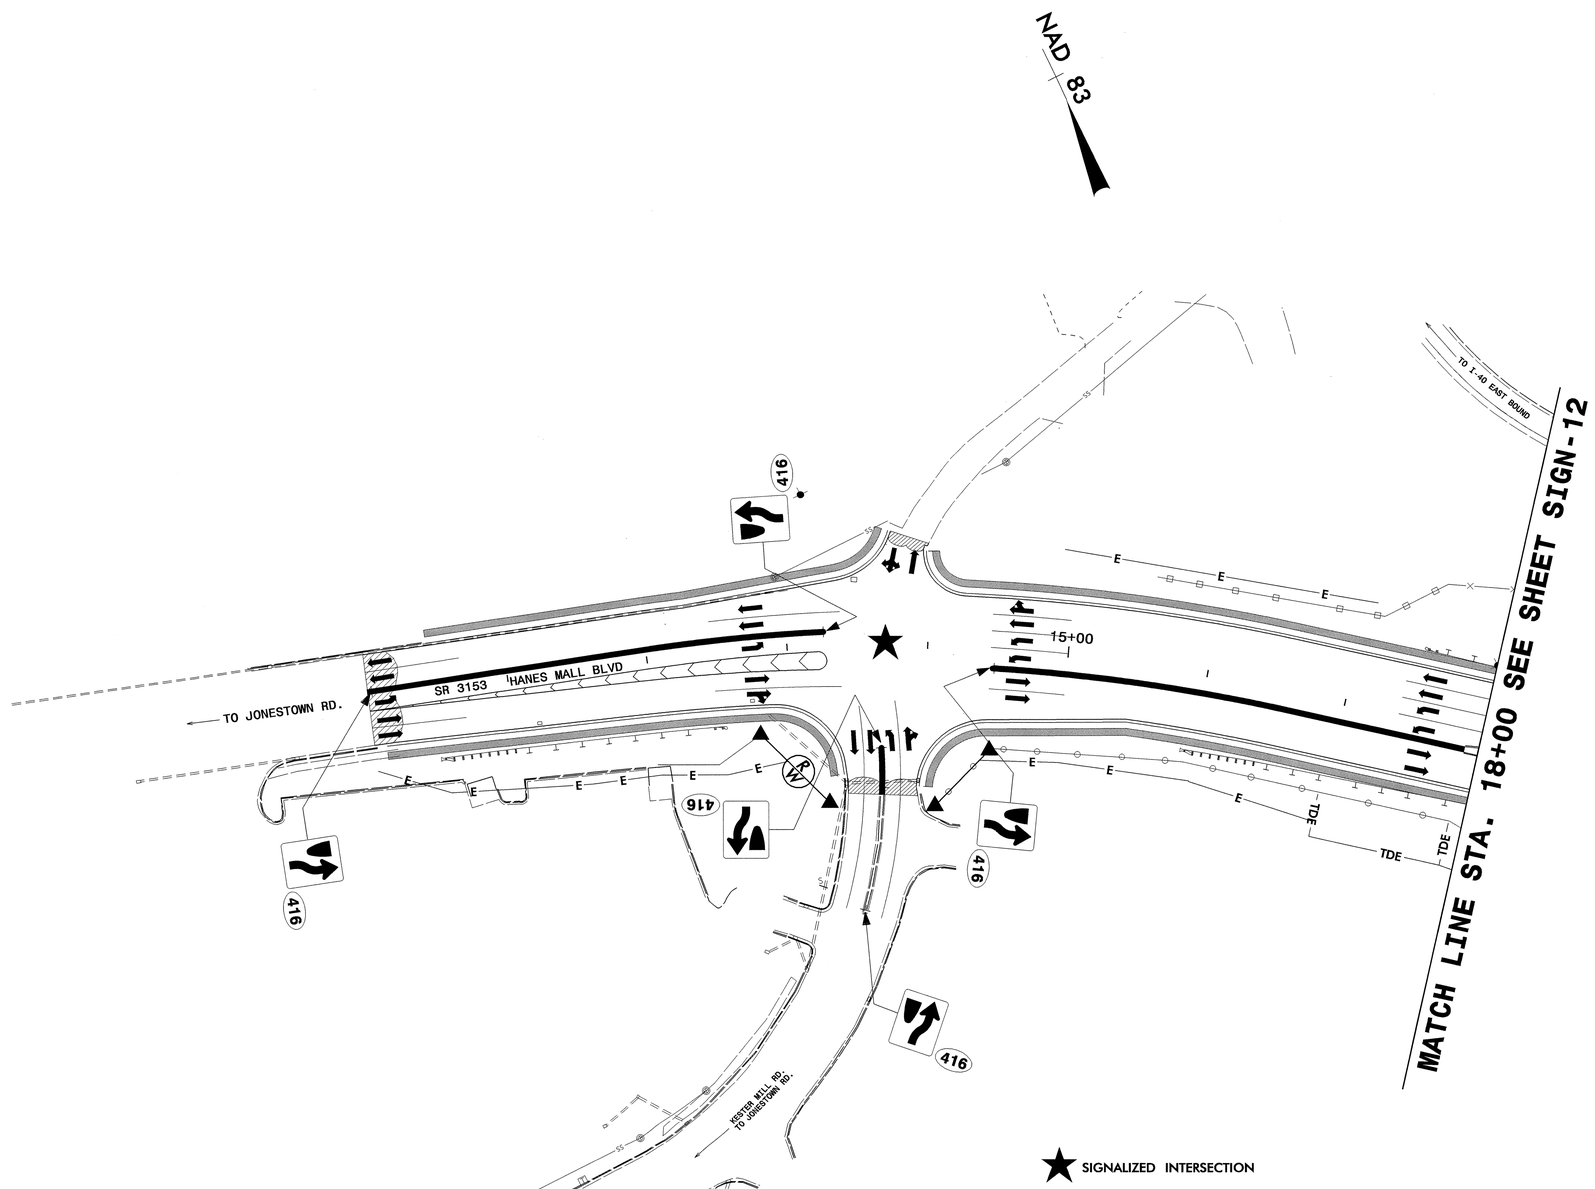

15-NOV-2004 15:55
d:\users\aiqudwah\TIP_Projects\u3837\Proposed\u3837 prop sign 11.psh
dlves

PROPOSED SIGNS
HANES MALL BLVD (SR 3153)
STA 10+00 – STA 18+00

TESN221653 Monday November 15 2004 u3837 prop sign 11.m