7/13

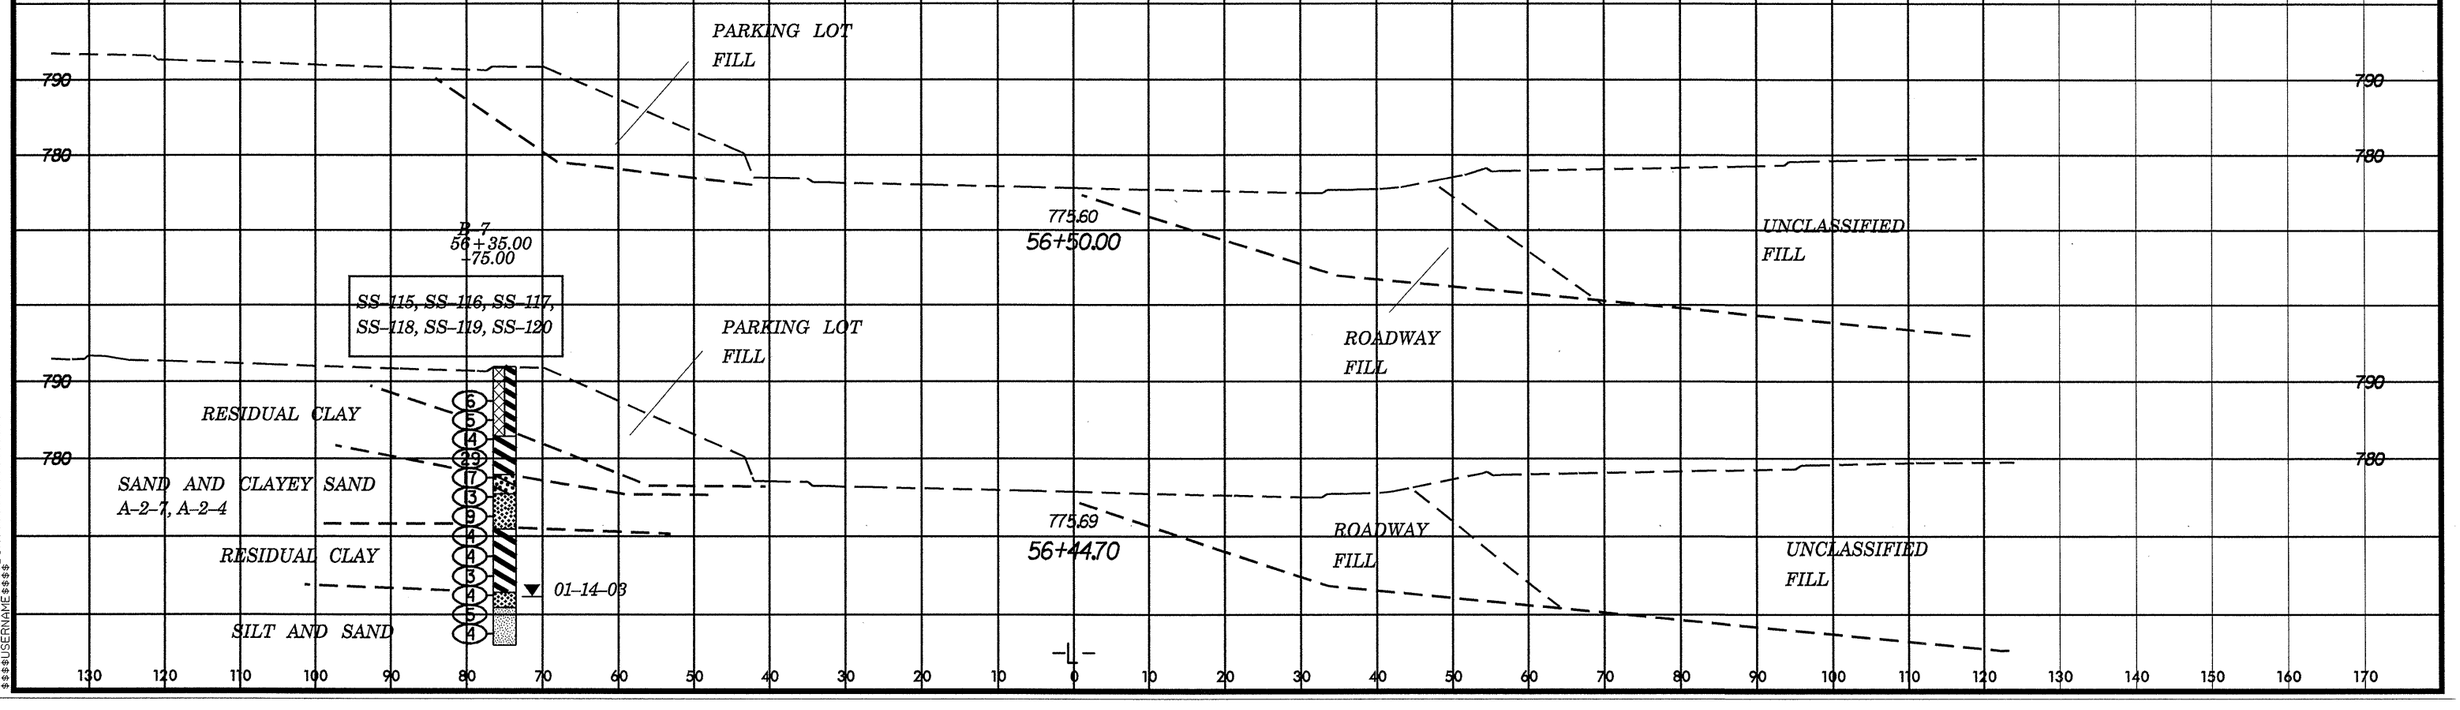
PARKING LOT
FILL
790
780
B-7
56+35.00
-75.00
775.60
56+50.00
UNCLASSIFIED
FILL
SS-115, SS-116, SS-117,
SS-118, SS-119, SS-120
PARKING LOT
FILL
ROADWAY
FILL
RESIDUAL CLAY
SAND AND CLAYEY SAND
A-2-7, A-2-4
775.69
56+44.70
ROADWAY
FILL
UNCLASSIFIED
FILL
RESIDUAL CLAY
01-14-03
SILT AND SAND