STATE PROJECT NO.	SHEET NO.	TOTAL SHEETS
32589.1.1 (B-1303)	4	10
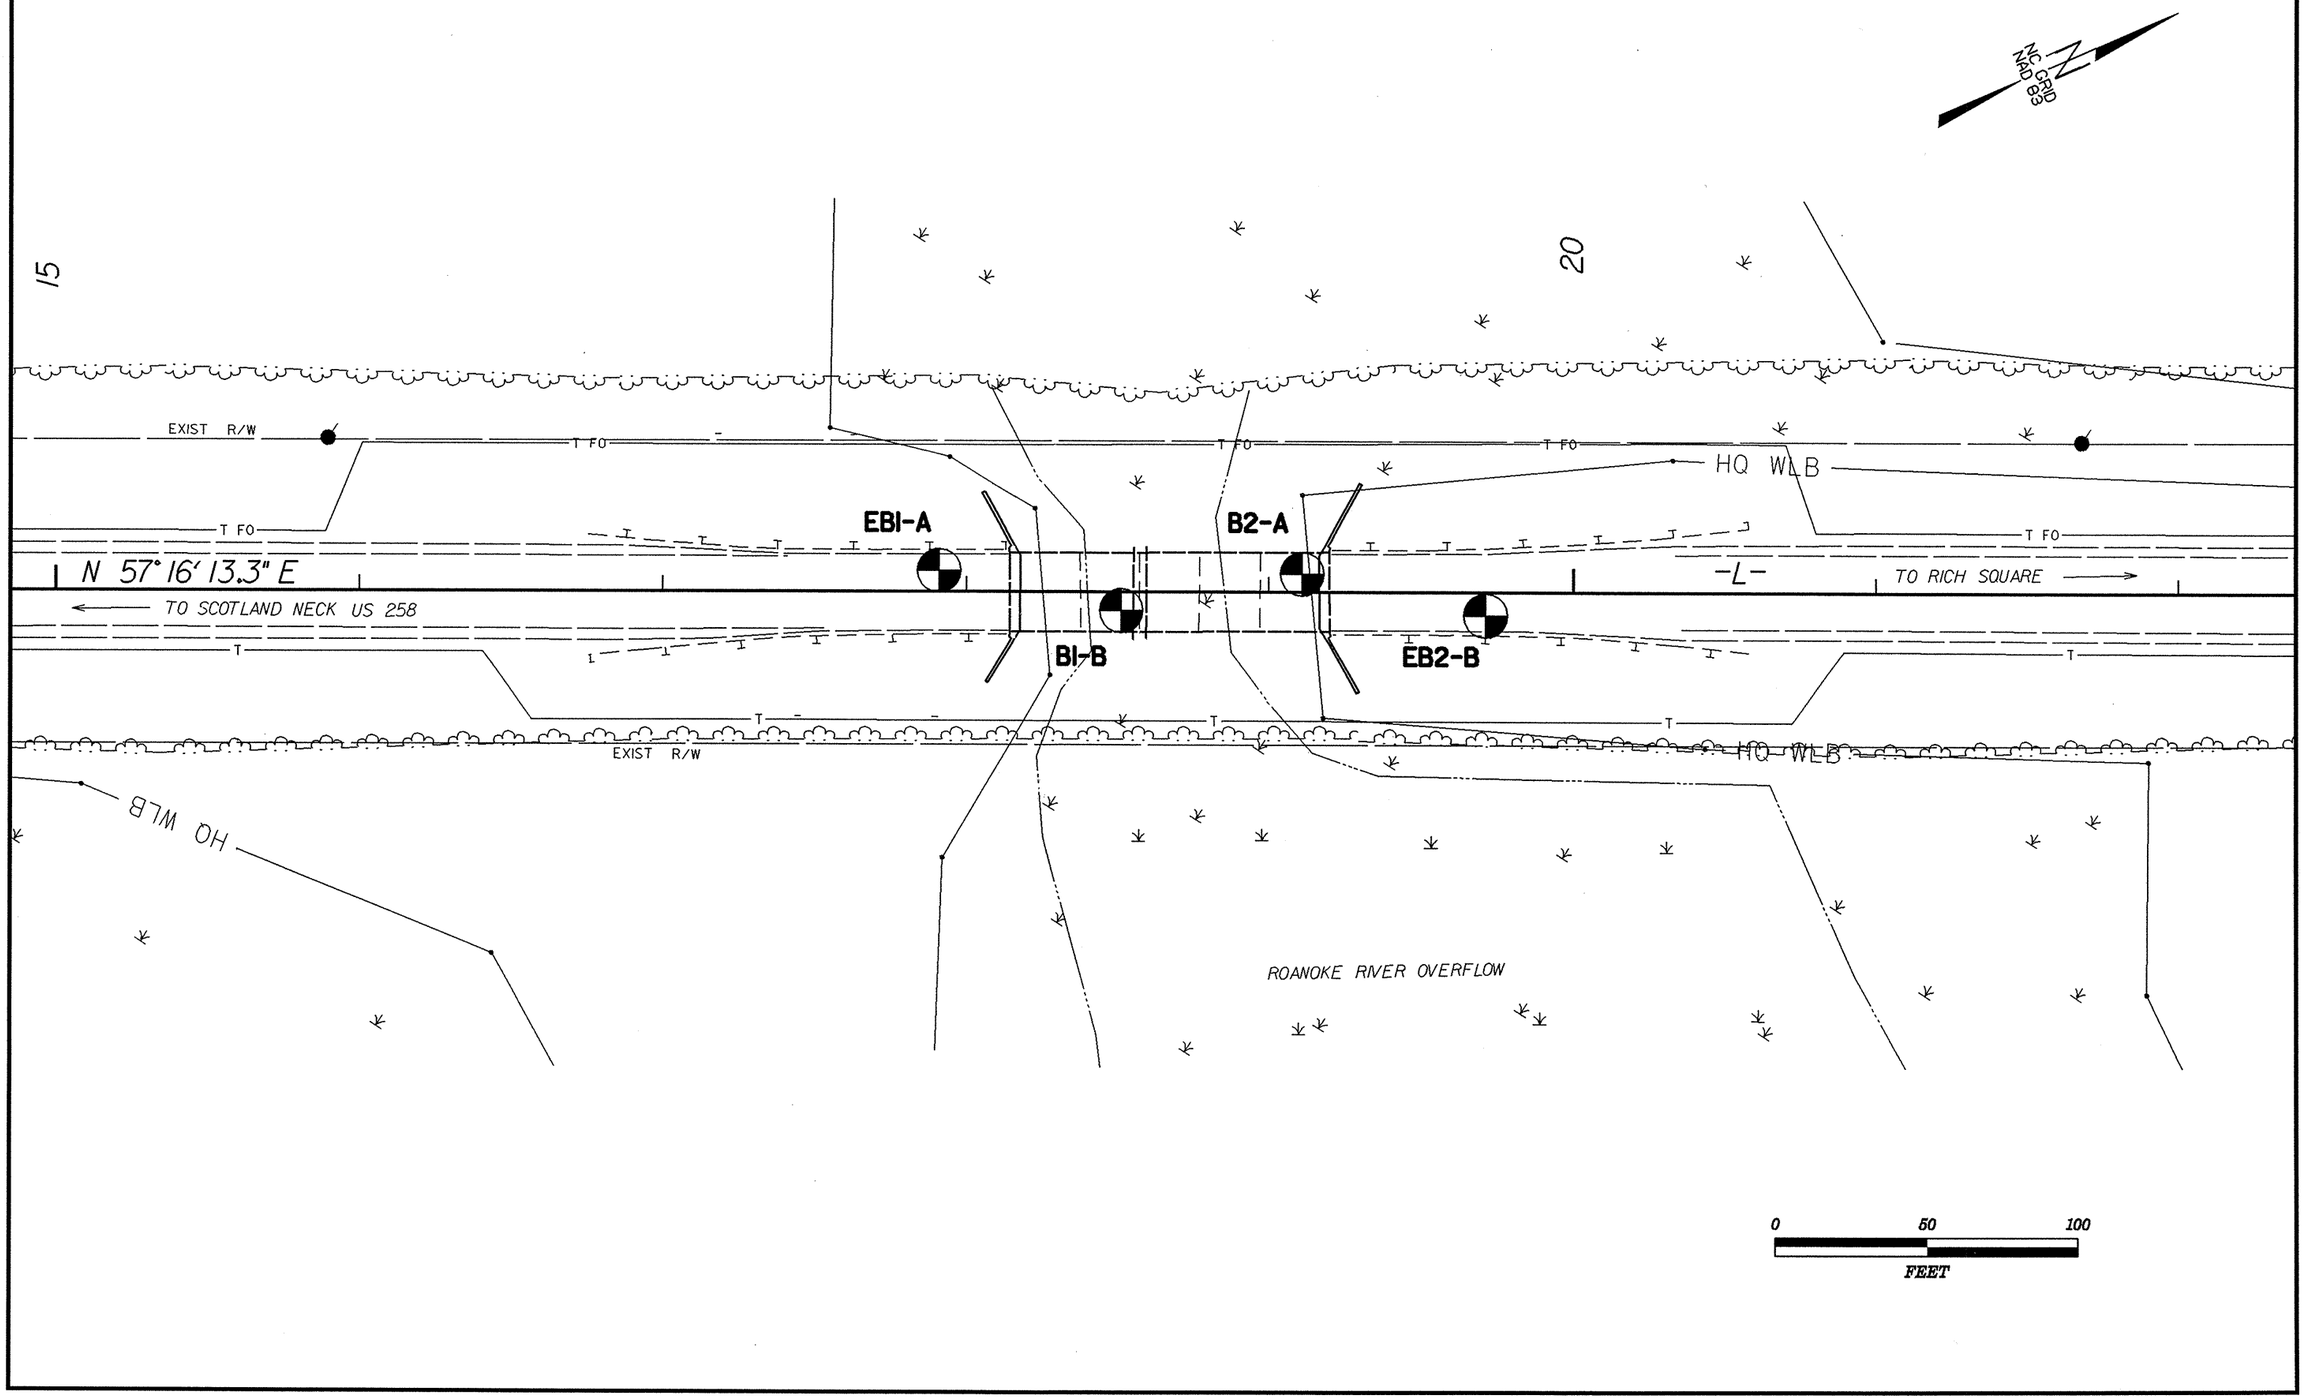
TEST SITE PLAN