PROJECT REF. NO.	SHEET NO.	TOTAL SHEETS
B 4266	4	17

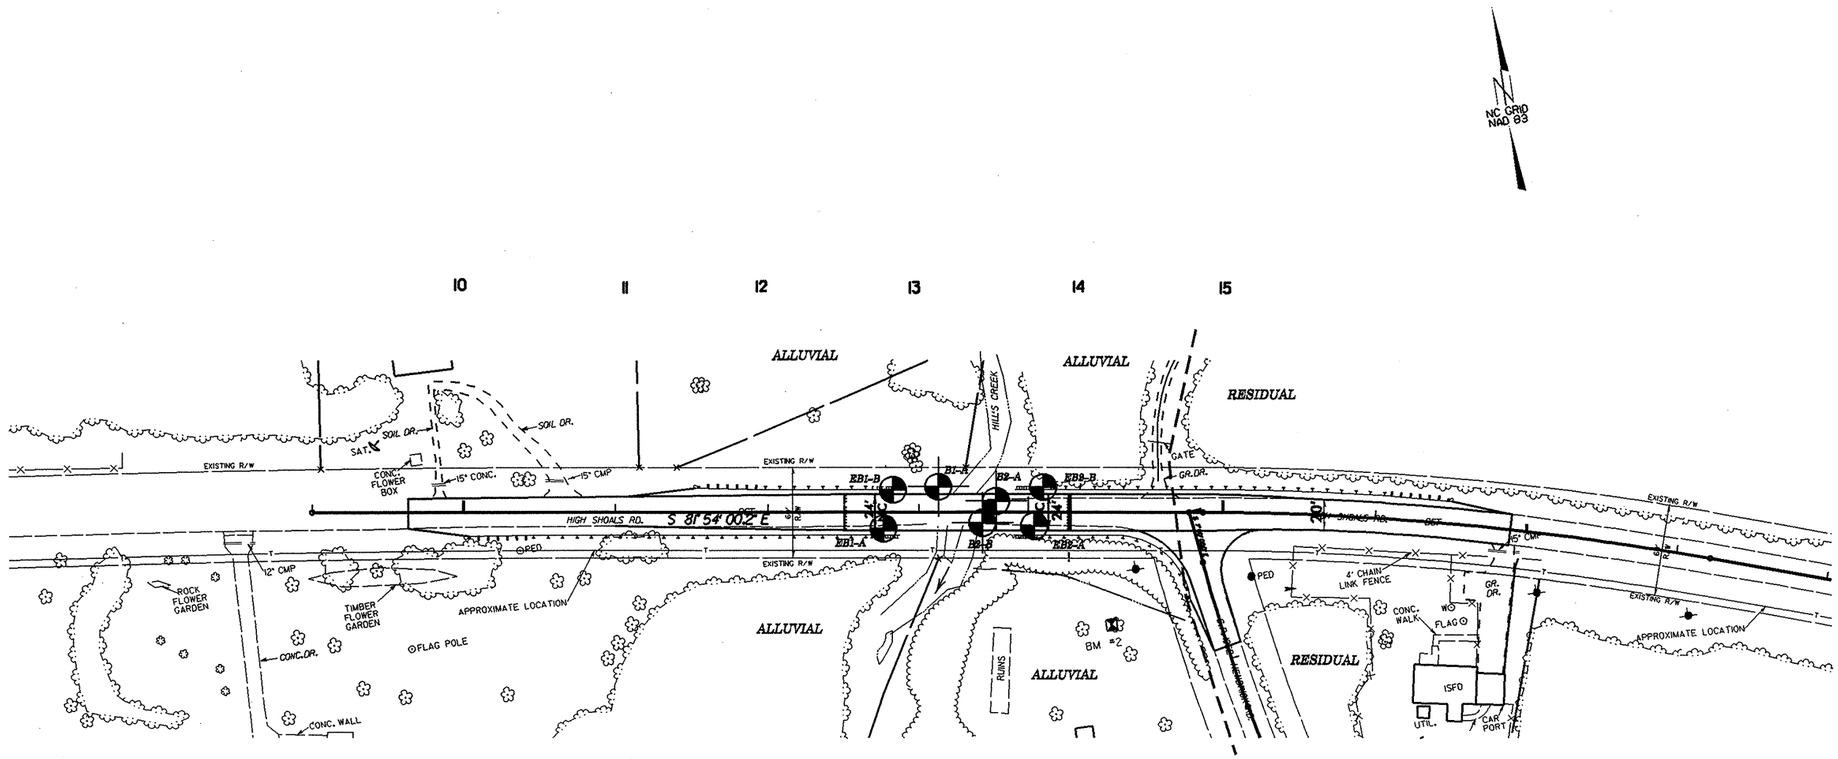

0 100 200

SCALE IN FEET