PROJECT REFERENCE NO.	SHEET NO.
B-4009	EC-7/CONST.-6
R/W SHEET NO.	
ROADWAY DESIGN ENGINEER	HYDRAULICS ENGINEER

NOTE:
PLACE TEMPORARY ROCK SEDIMENT DAMS TYPE – B AND TEMPORARY ROCK SILT CHECKS TYPE – A AT DRAINAGE OUTLETS.
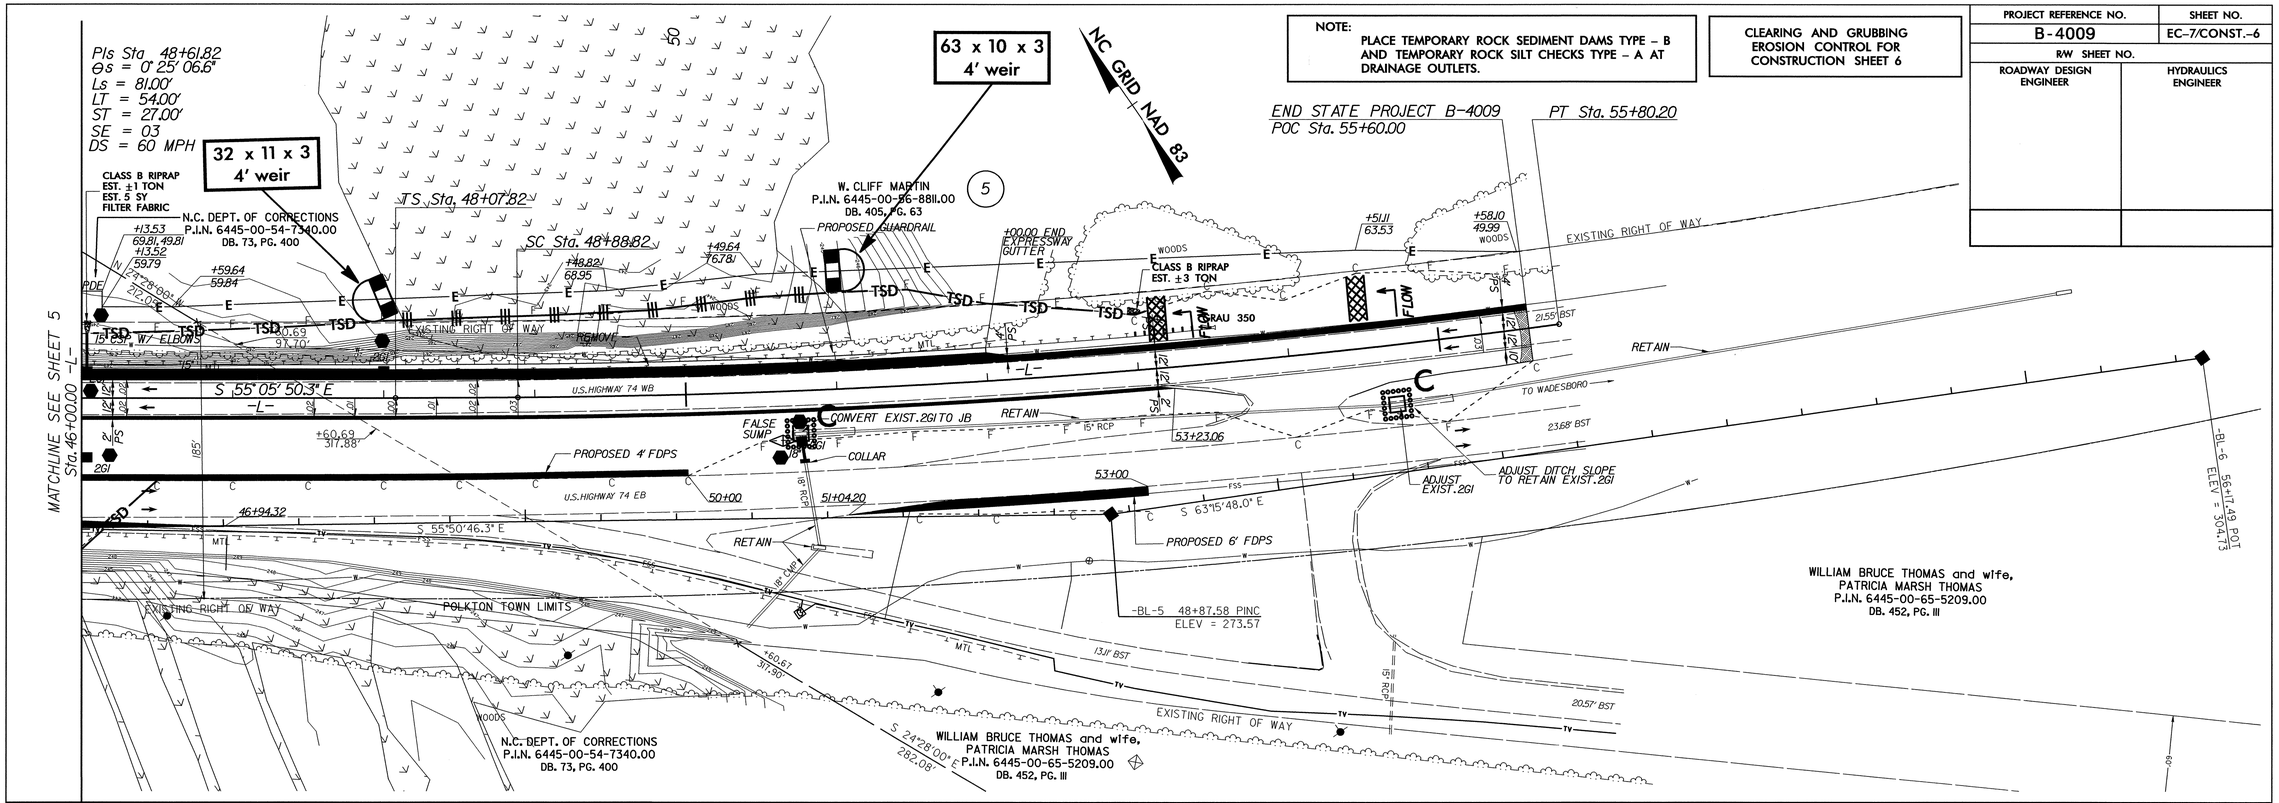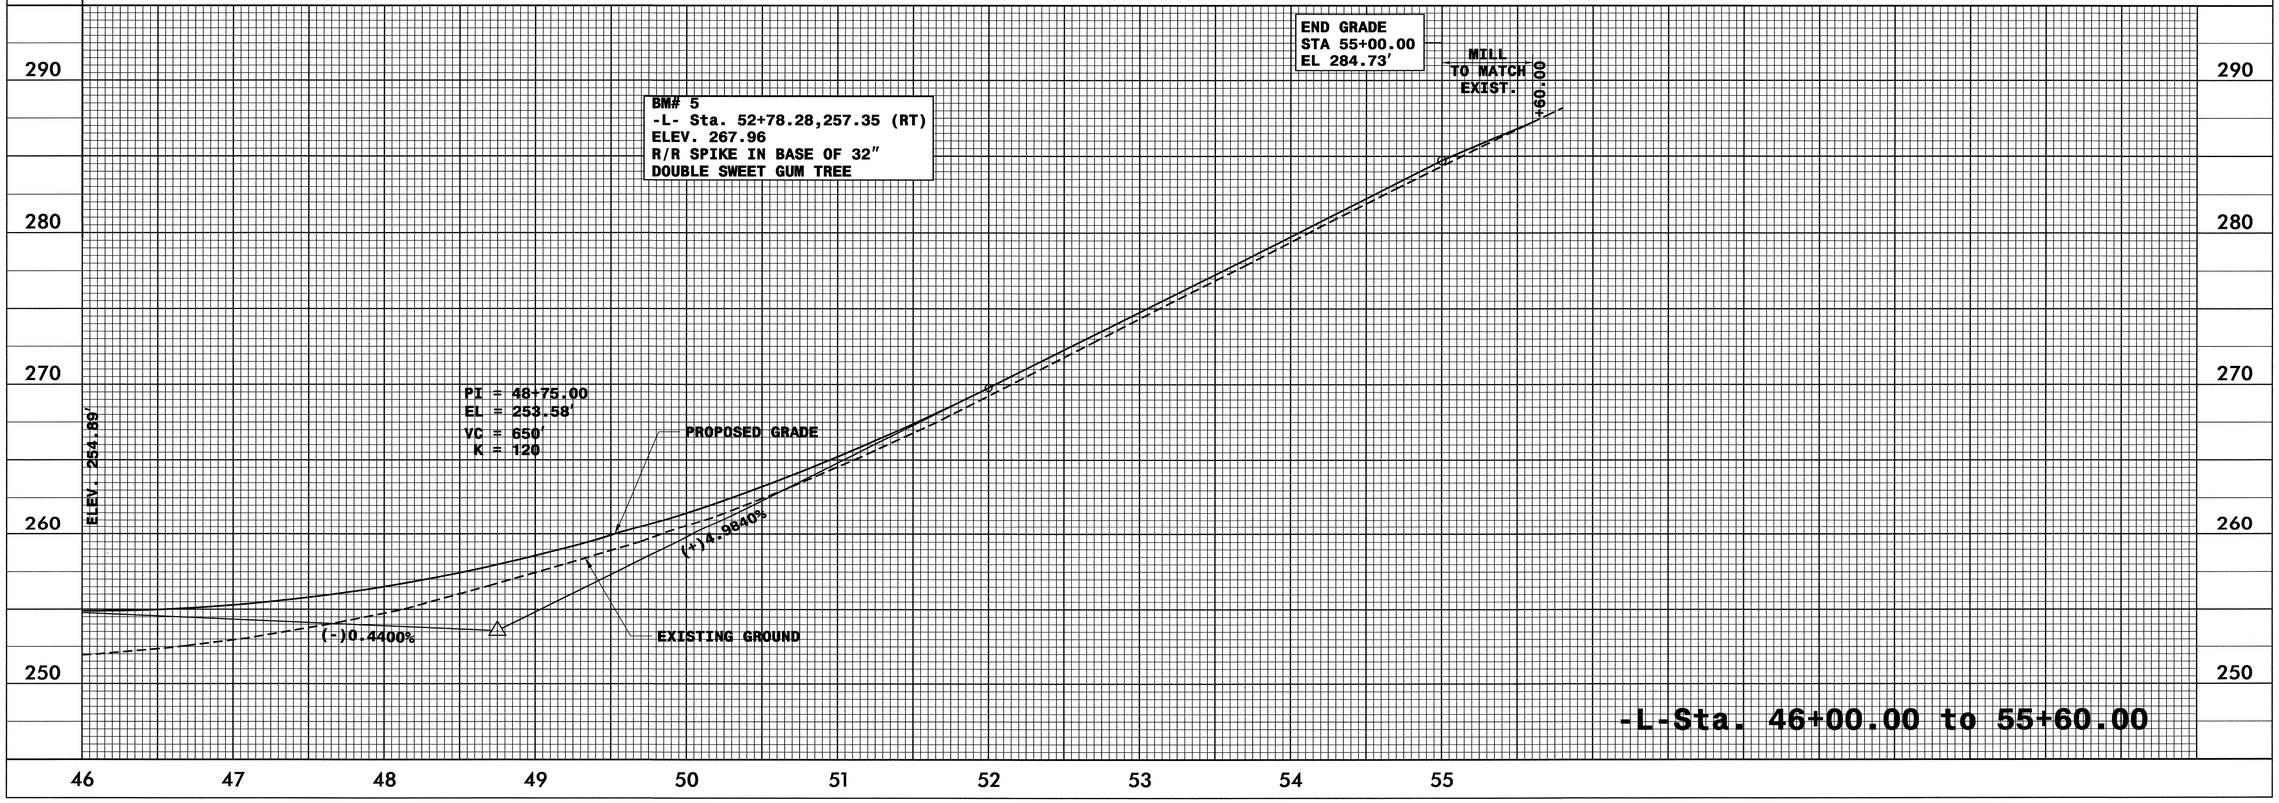
CLEARING AND GRUBBING
EROSION CONTROL FOR
CONSTRUCTION SHEET 6