PROJ. REFERENCE NO.	SHEET NO.
B-4009	TCP-7

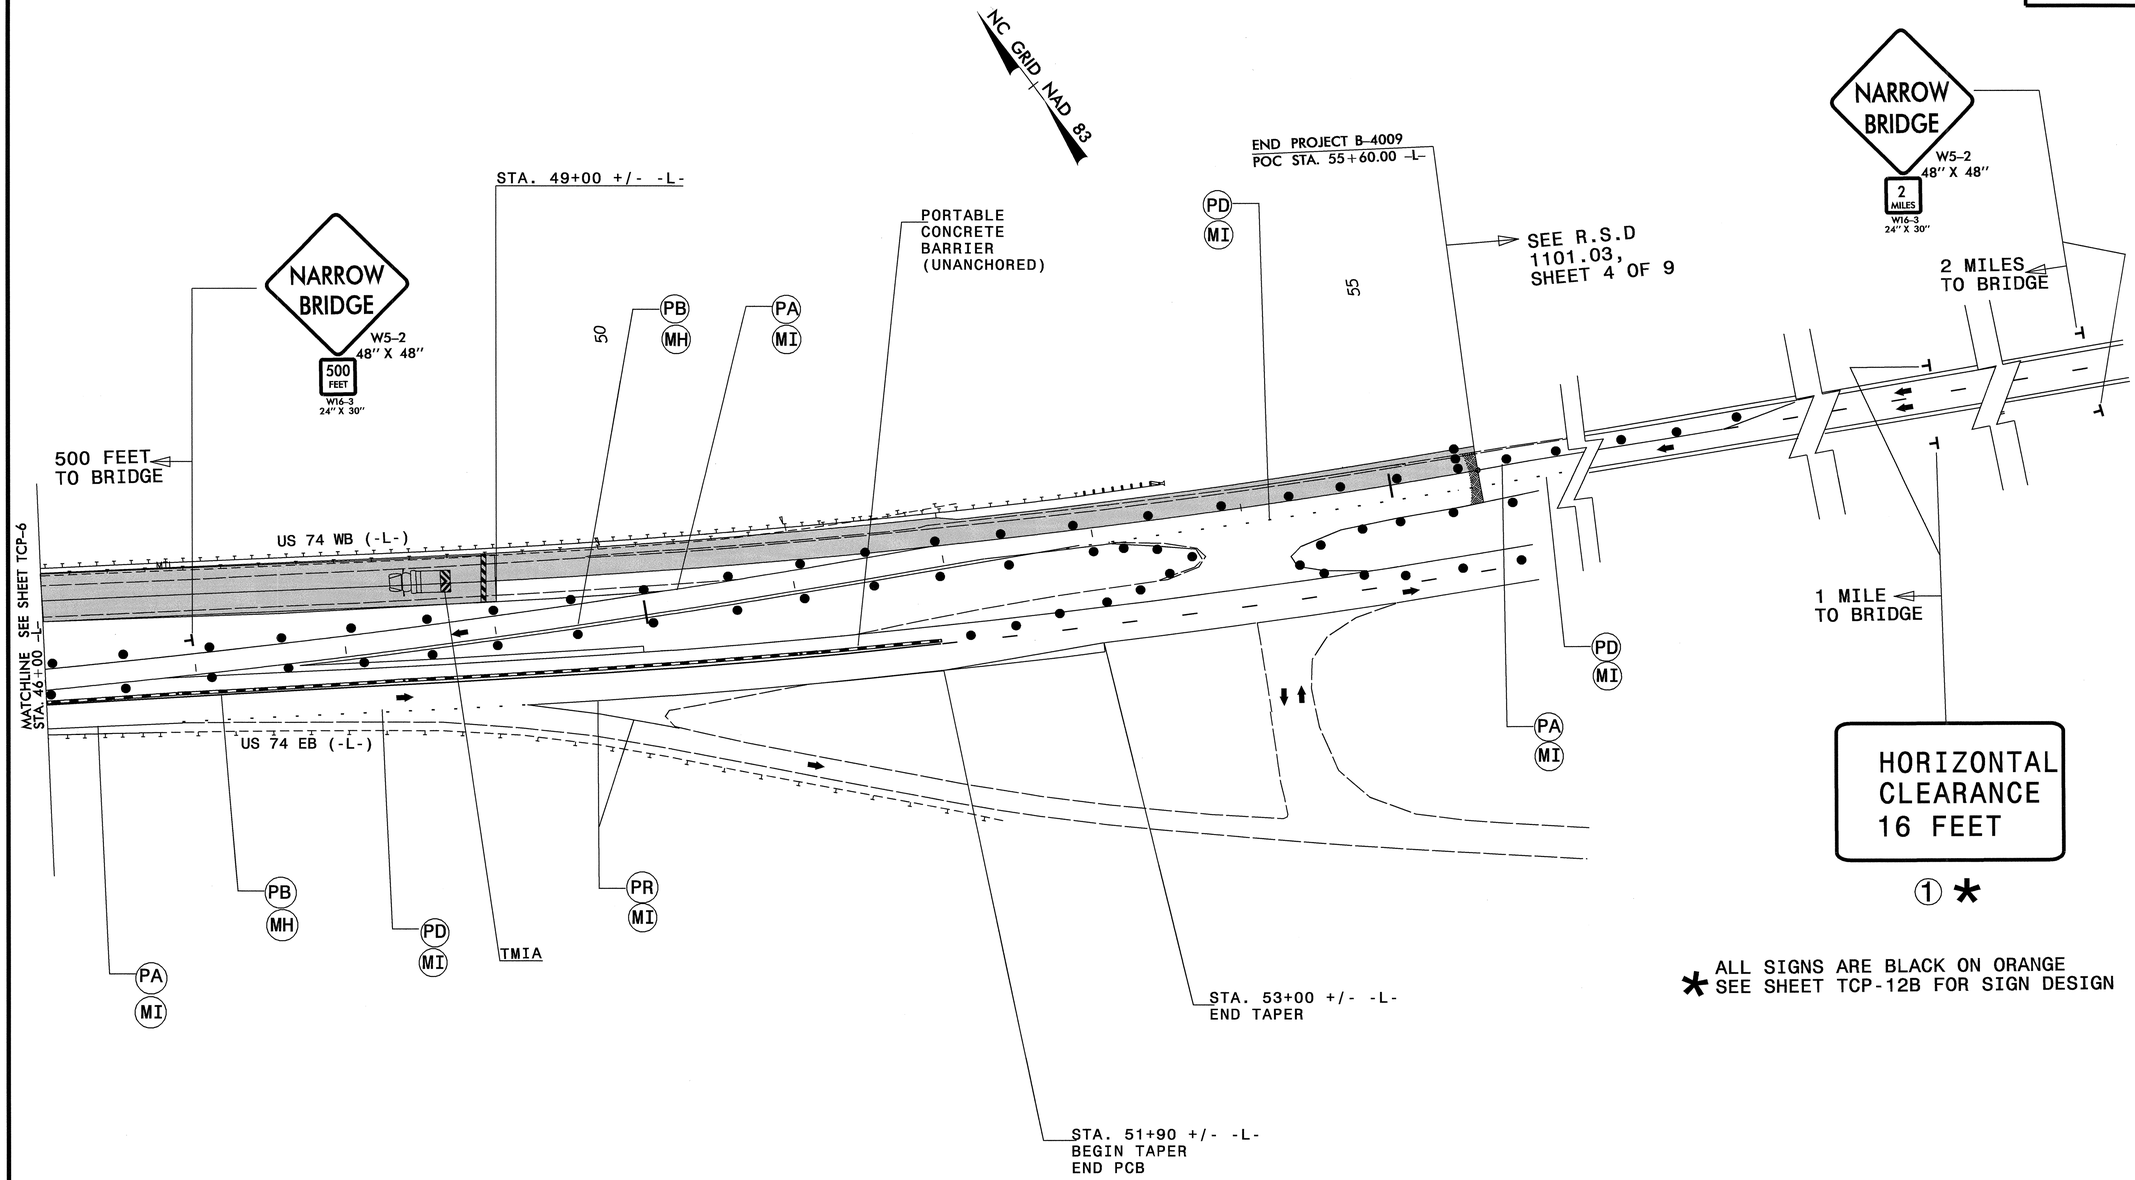

* ALL SIGNS ARE BLACK ON ORANGE
SEE SHEET TCP-12B FOR SIGN DESIGN

PAVEMENT MARKINGS/MARKERS

PA = 4" WHITE EDGELINE (PAINT)
PB = 4" YELLOW EDGELINE (PAINT)
PD = 4" WHITE MINISKIP (PAINT)
PR = 8" WHITE GORELINE (PAINT)
MI = TEMPORARY RAISED CRYSTAL & RED MARKER (20' SPACING)
MH = TEMPORARY RAISED YELLOW/YELLOW MARKER (20' SPACING)

APPROVED: DATE: 29 JUL 05

SEAL

NORTH CAROLINA PROFESSIONAL SEAL 8973 ENGINEER G. L. GETTIER

PHASE I, STEPS 2, 3, 4 & 5

SCALE:	NONE
DATE:	7-05
DWG. BY:	MW
DESIGN BY:	JWG
REVIEWED BY:	

REVISIONS

CADD FILE

29-JUL-2005 07:47
\\ets-ccfs03\B4009$\traffic\trafficcontrol\tcp\b4009_tcp_tcp07.dgn
mwashaya AT WZTC224168