PROJ. REFERENCE NO.	SHEET NO.
U-4719	TCP-9

75

80

85

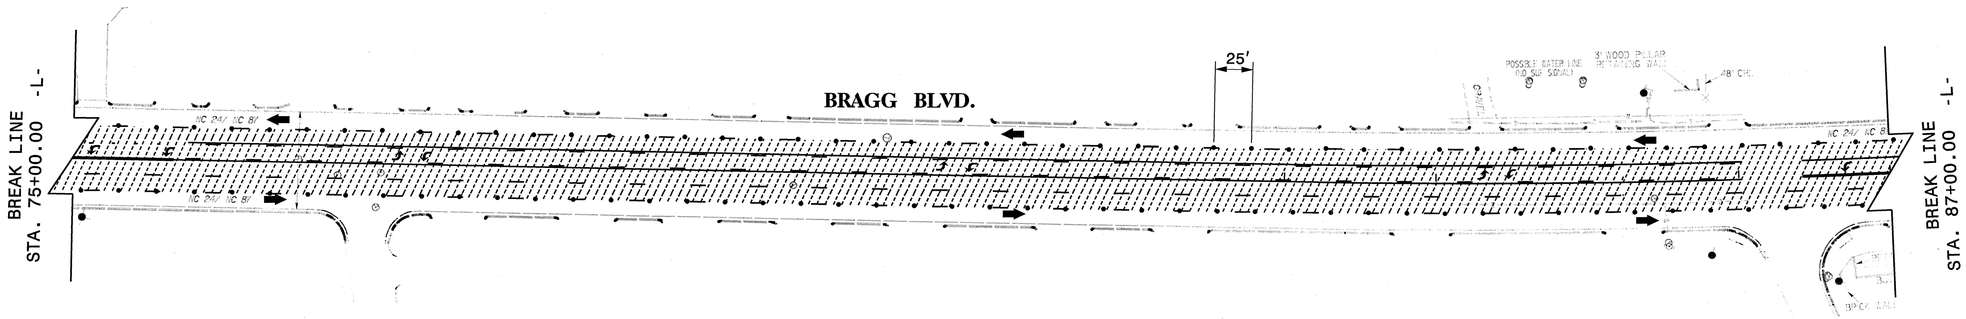

PHASE I

LEGEND

- PAVEMENT REMOVAL
- ONGOING CONST./MILLING
- PROP. WEDGE/WIDEN

PB PARSONS BRINCKERHOFF
909 AVIATION PARKWAY
SUITE 1500
MORRISVILLE, NC 27560

APPROVED: _____ DATE: 10-27-05

SEAL

NORTH CAROLINA PROFESSIONAL SEAL 29243 ENGINEER GREGORY C HEINZ

TRAFFIC CONTROL PLAN

SCALE:	NONE
DATE:	06/02/05
DWG. BY:	JGJ
DESIGN BY:	BPS
REVIEWED BY:	GH

DIVISION OF HIGHWAYS TRAFFIC ENGINEERING BRANCH

REVISIONS

CADD FILE: U4719_PB_TCP_9

G:\PROJECTS\20344\Bragg_Blvd\Design\U4719_PB_TCP_09.dgn
C:\NCPLOTS\XEROX8825\X34\U4719_PB_TCP_09.prf
10/26/2005