STATE	PROJECT No.	SHEET No.	TOTAL
NC	U-4719	X-45	
F.A. PROJECT No.			

-L-

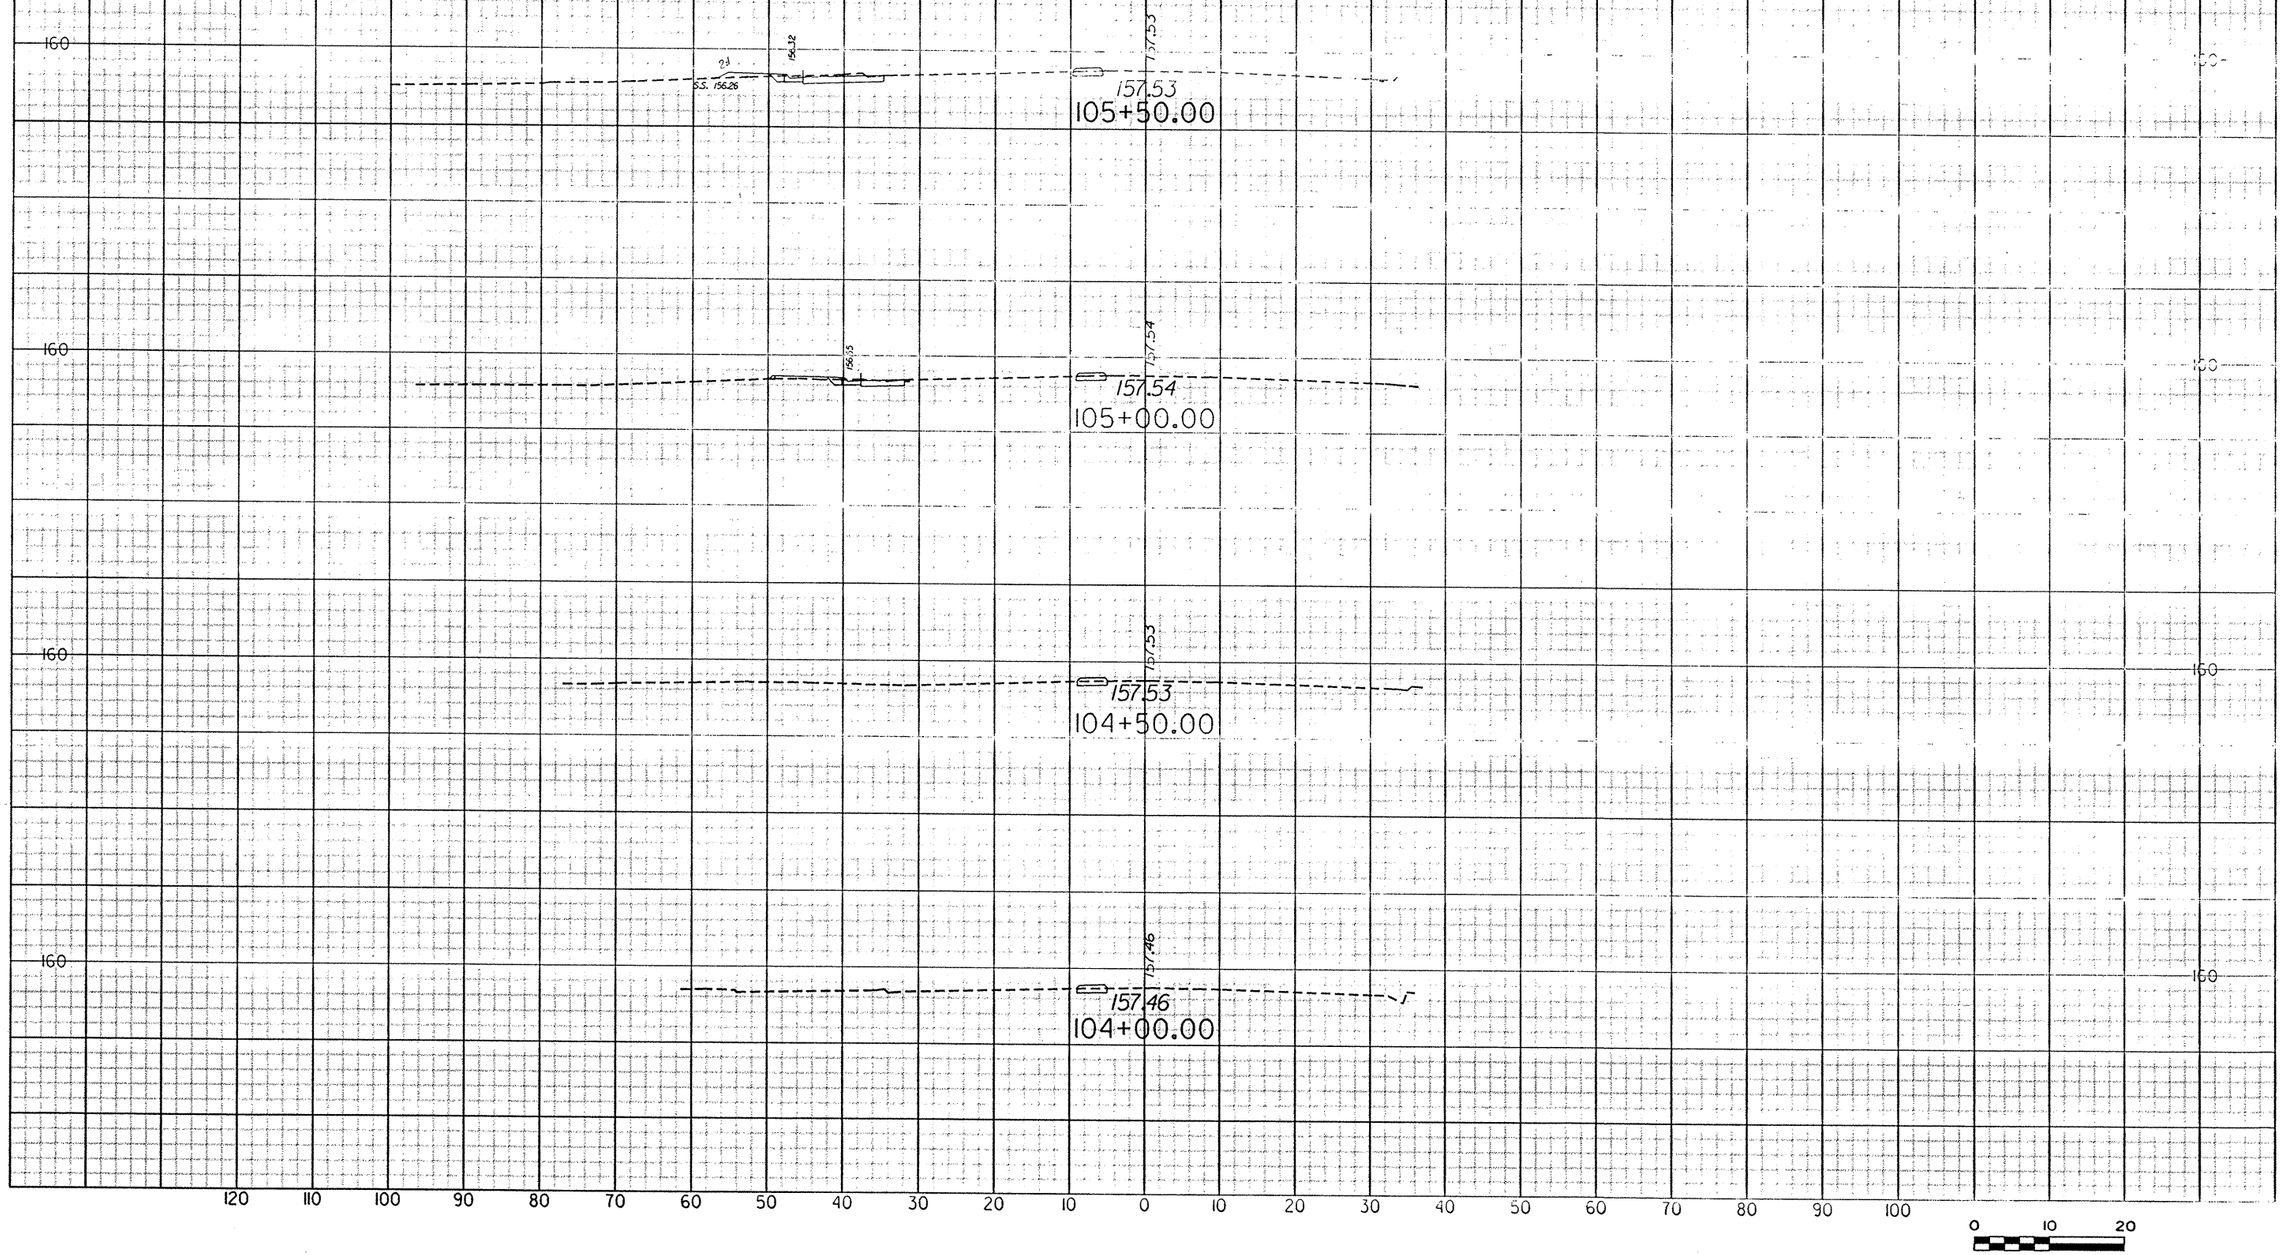

g:\PROJECTS\20344\Bragg_Blvd\Design\U4719_rdy_xsl_L.dgn
C:\MCPLOTS\HP5100\x-45.pr-f
11/2/2005