STATE	PROJECT No.	SHEET No.	TOTAL
NC	U-4719	X-18	
F.A. PROJECT No.			

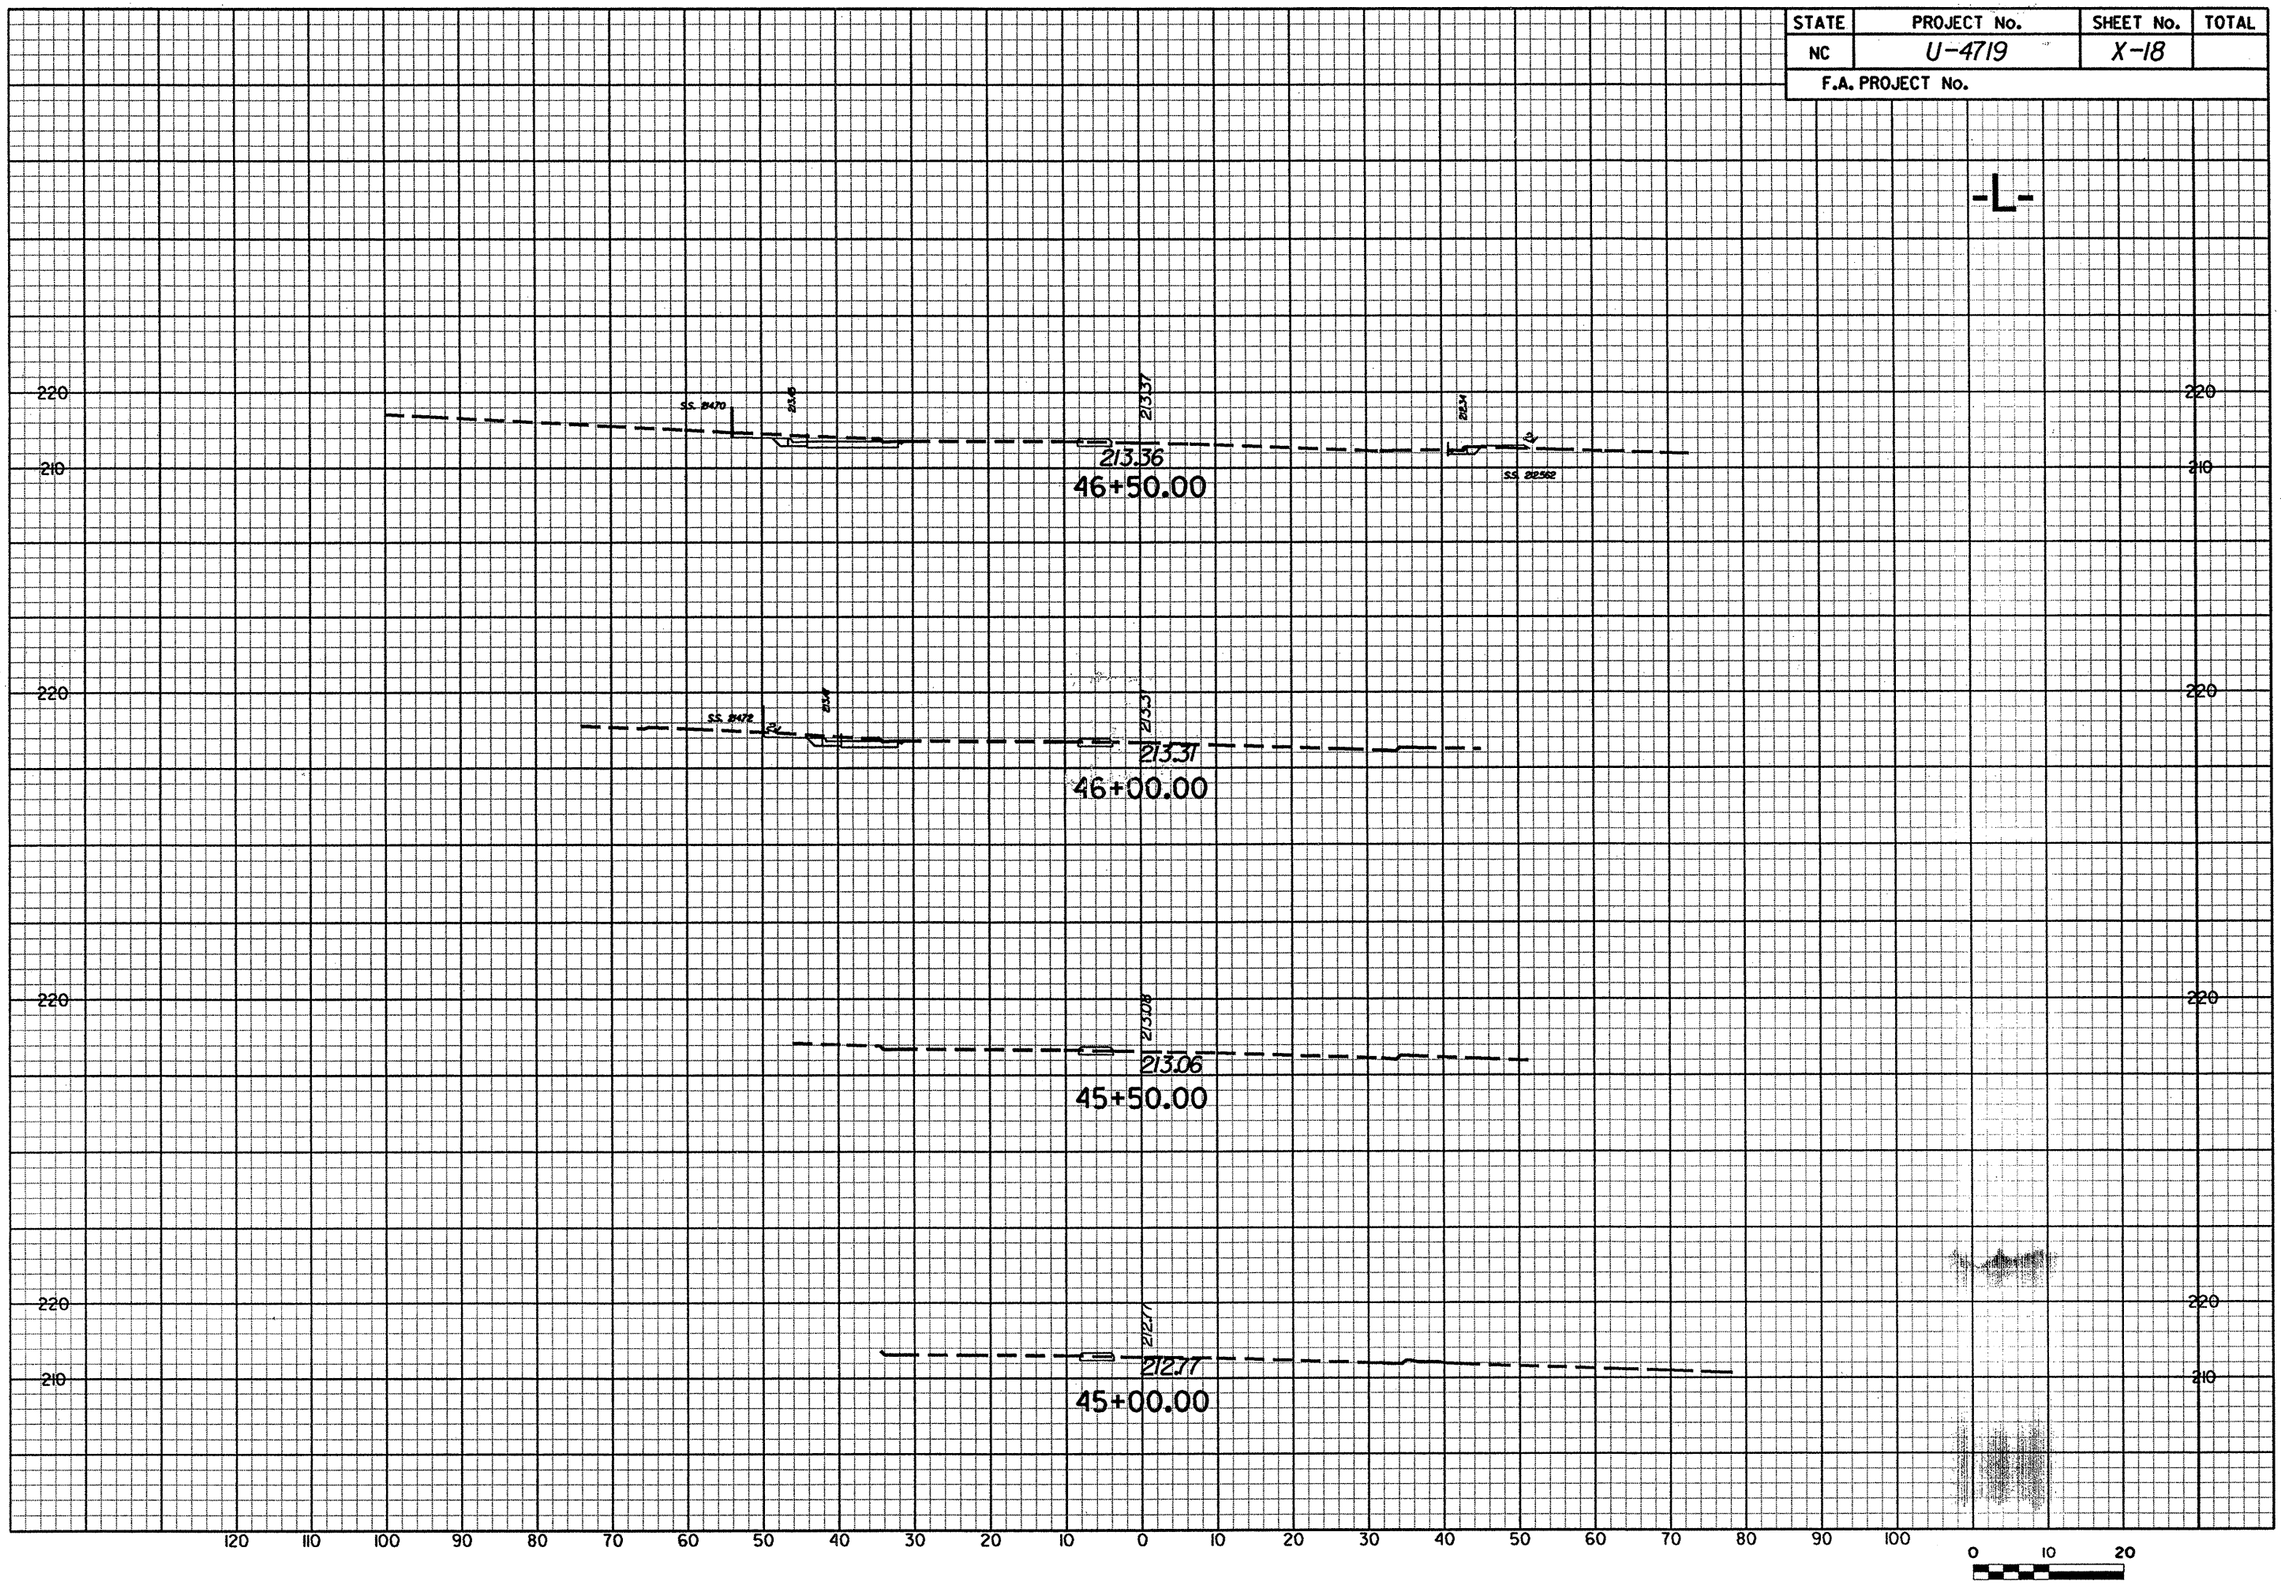

g:\PROJECTS\20344\Bragg_Blvd\Design\U4719_rdy_xsl_L.dgn
C:\NCPLOTS\XEROX8825\X34\x-18.prf
7/21/2005