| PROJ. REFERENCE NO. | SHEET NO. |
|---|---|
| B-3652 | X-1 |

0 5

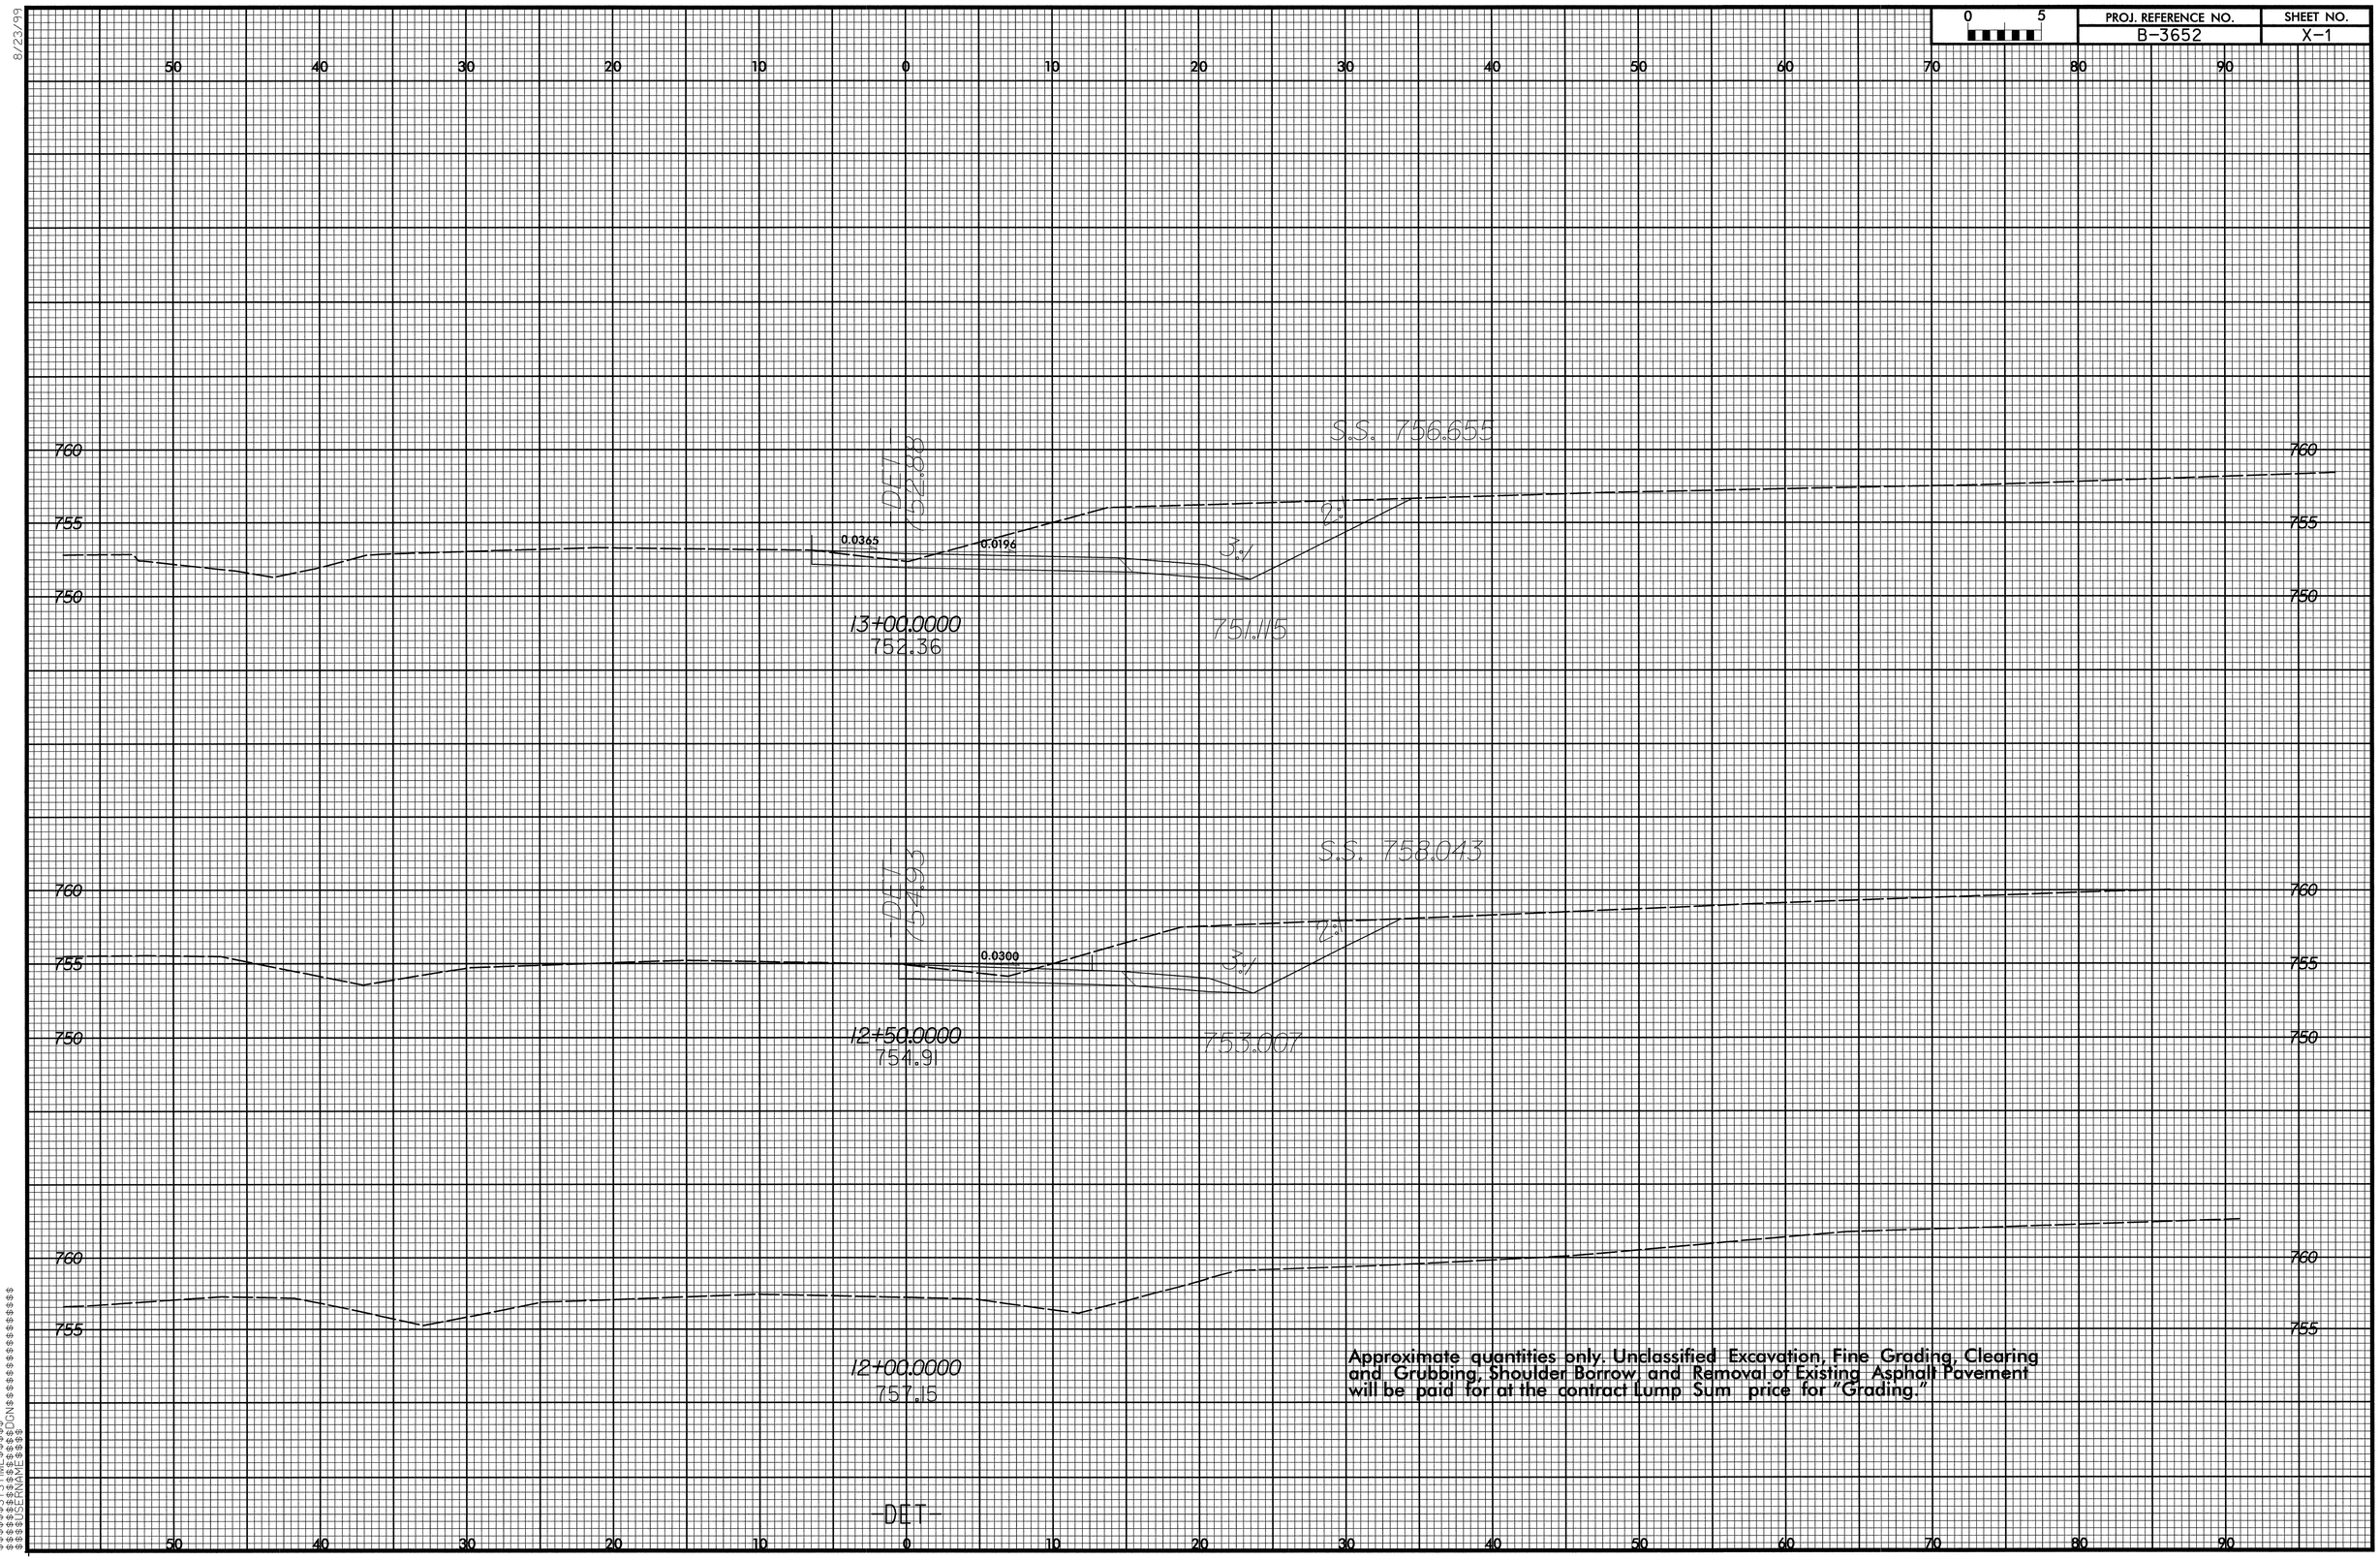


Approximate quantities only. Unclassified Excavation, Fine Grading, Clearing and Grubbing, Shoulder Borrow and Removal of Existing Asphalt Pavement will be paid for at the contract Lump Sum price for "Grading."

8/23/99

$$$$SYSTIME$$$$
$$$$USERNAME$$$$
$$$$DGNS$$$$$$$$$$$$$$$$$$$$

..\bsc18-3652_rdy_xp1_DET.dgn 12/02/2004 07:03:29 AM