PROJECT REFERENCE NO.		SHEET NO.
14CR.10441.2		1 of 4
STATE PROJECT	F.A.PROJECT NO.	DESCRIPTION
14CR.10441.2		

HAYWOOD COUNTY
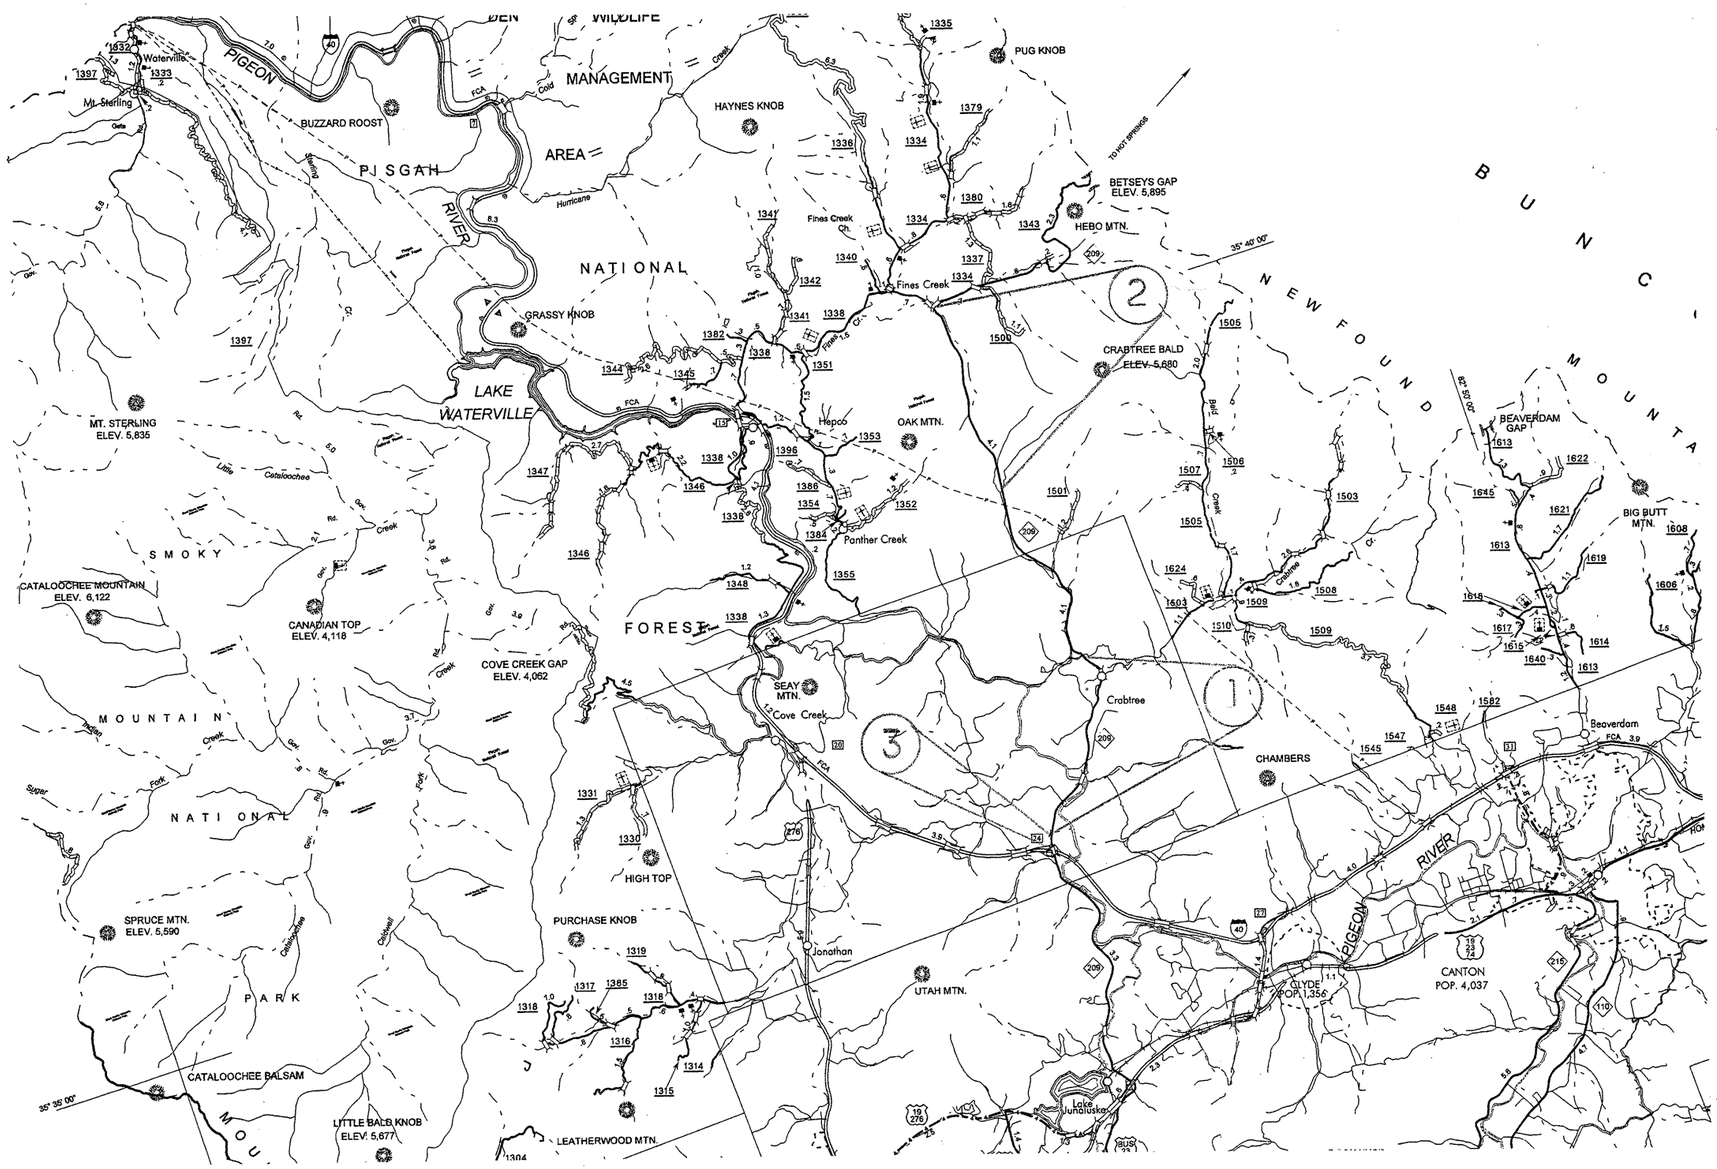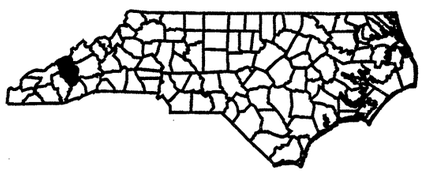
NORTH CAROLINA