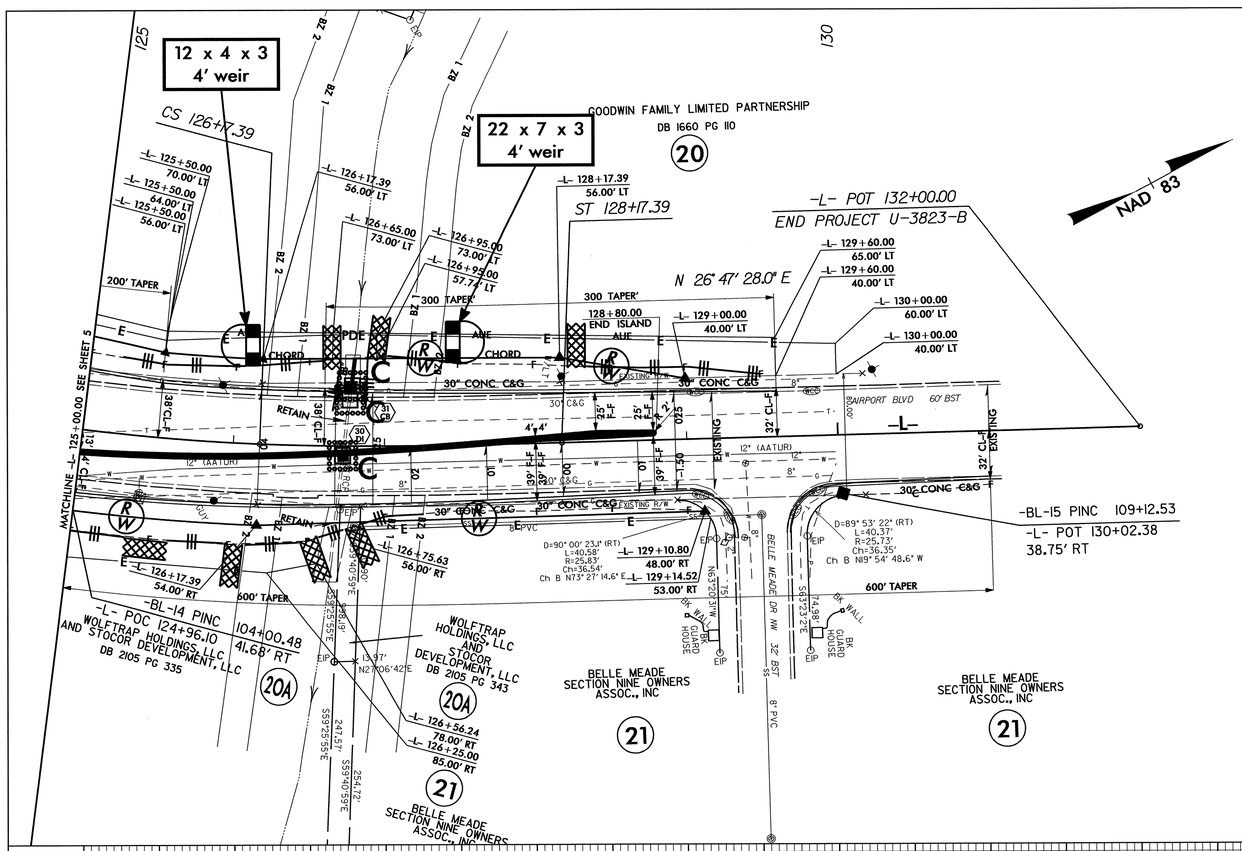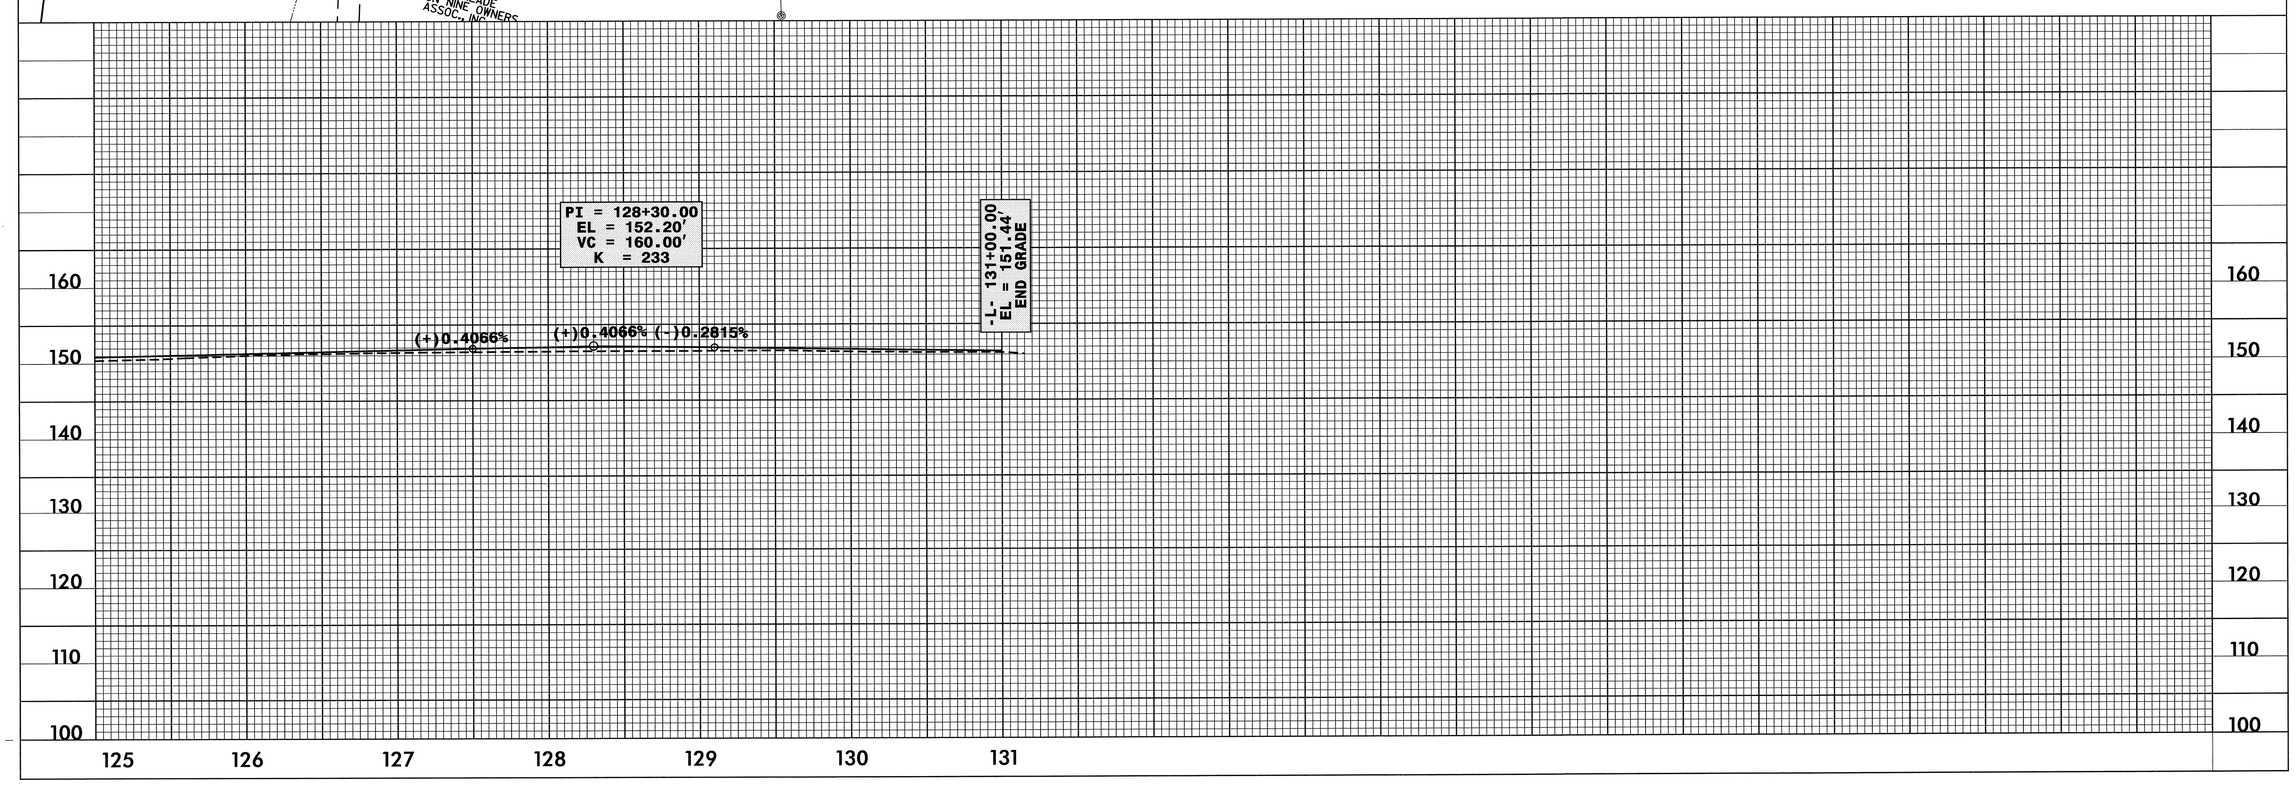PROJECT REFERENCE NO.	SHEET NO.
U-3823-B	EC-11/CONST.6
R/W SHEET NO.	12
ROADWAY DESIGN ENGINEER	HYDRAULICS ENGINEER