PROJECT REFERENCE NO.	SHEET NO.
U-3823-B	6
R/W SHEET NO.	12
ROADWAY DESIGN ENGINEER	HYDRAULICS ENGINEER

NORTH CAROLINA PROFESSIONAL SEAL 18537 ENGINEER JERRY F. PAGE 11/02/05

NORTH CAROLINA PROFESSIONAL SEAL 16600 ENGINEER RANDALL C. HENSGEN R.C. Hensgen 11-16-05

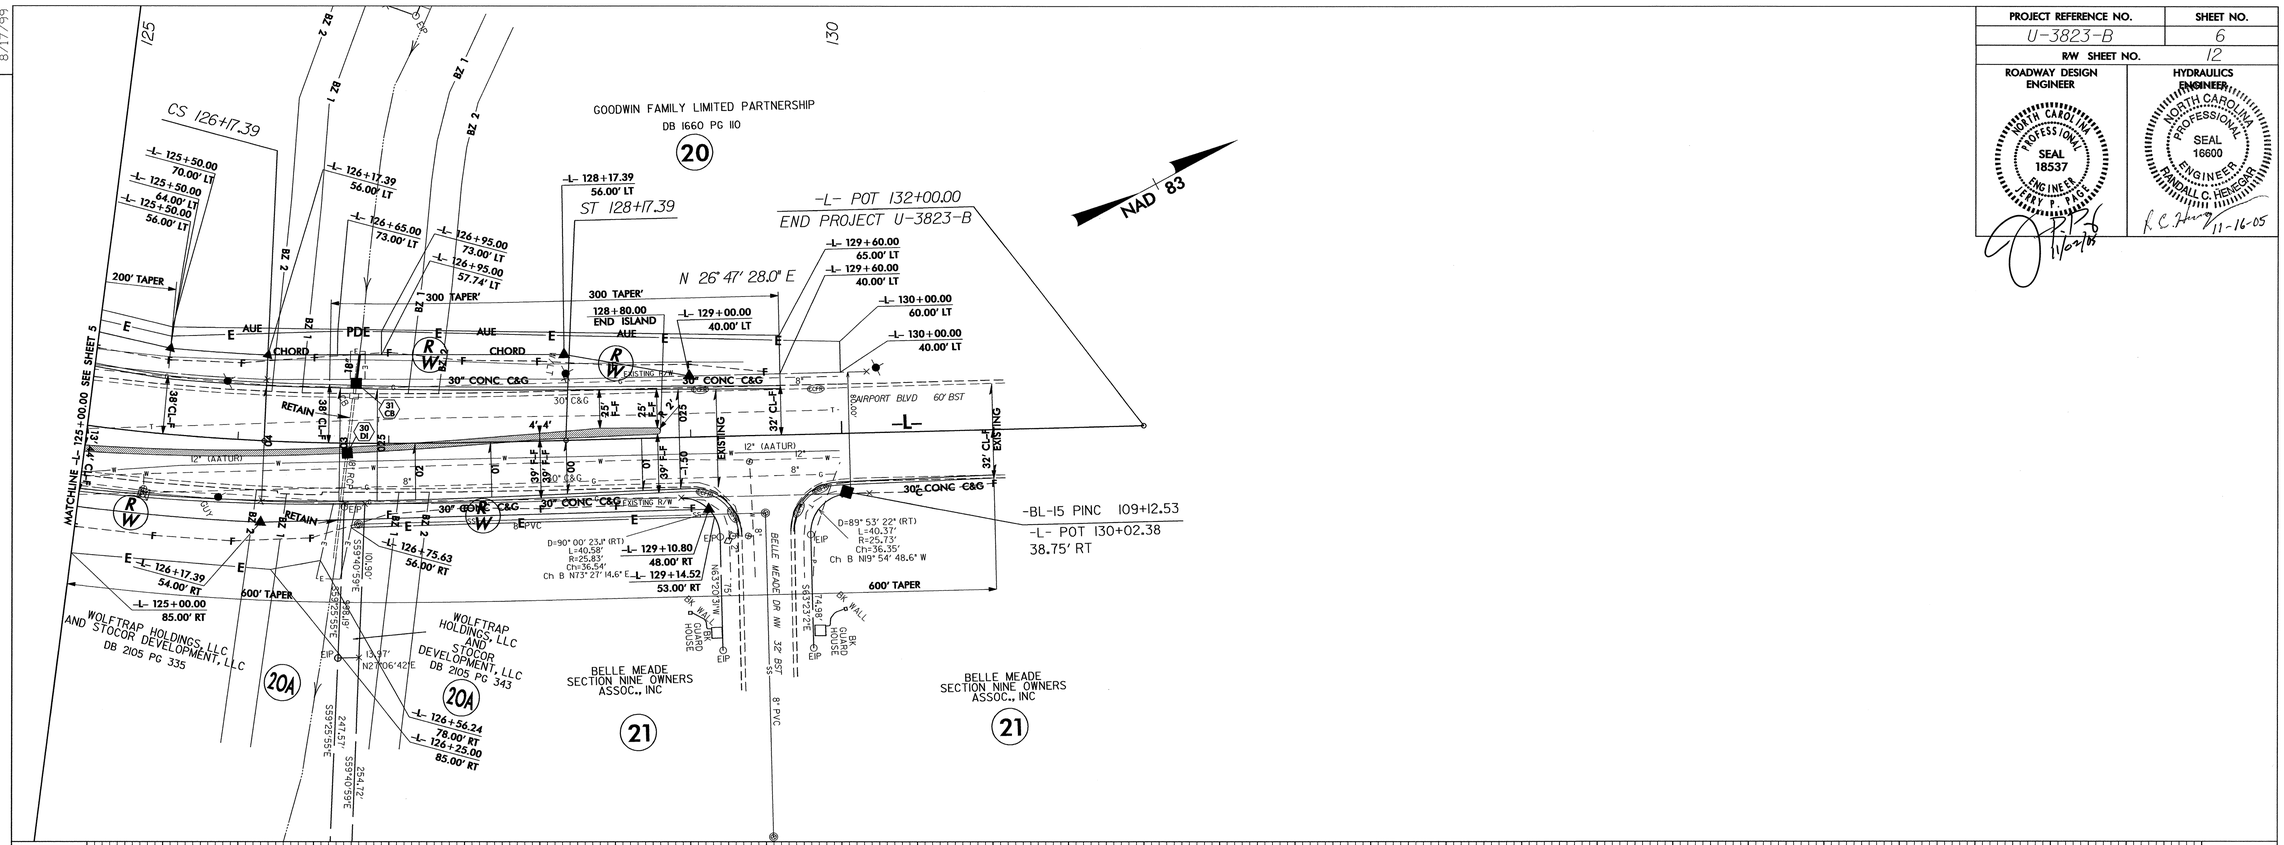

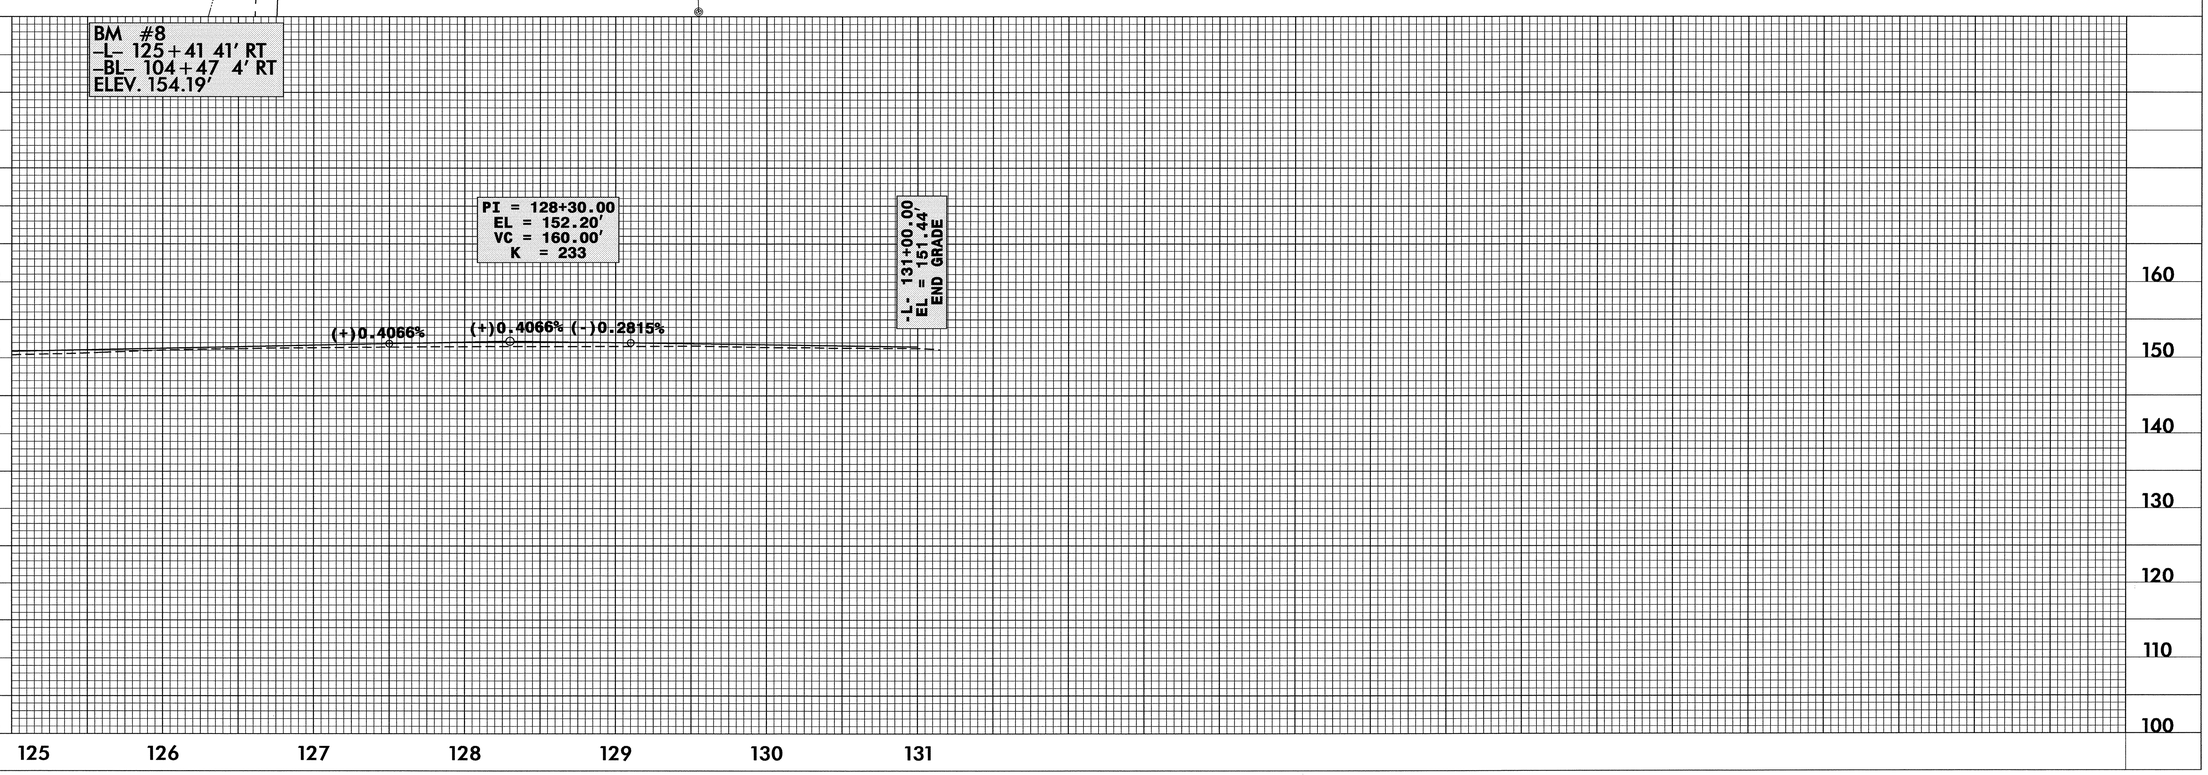

REVISIONS

8/17/99

10-OCT-2005 14:57
r:\roadway\proj\u3823new\u3823b_psh_06_ddt4.dgn
$$$$USERNAME$$$$