8/17/99

REVISIONS

PROJECT REFERENCE NO.	SHEET NO.
U-3823-B	5
R/W SHEET NO.	11

ROADWAY DESIGN ENGINEER

NORTH CAROLINA PROFESSIONAL SEAL 18537 ENGINEER TERRY T. PAGE

11/02/05

HYDRAULICS ENGINEER

NORTH CAROLINA PROFESSIONAL SEAL 16600 ENGINEER RANDALL C. HENEGAR

11-16-05

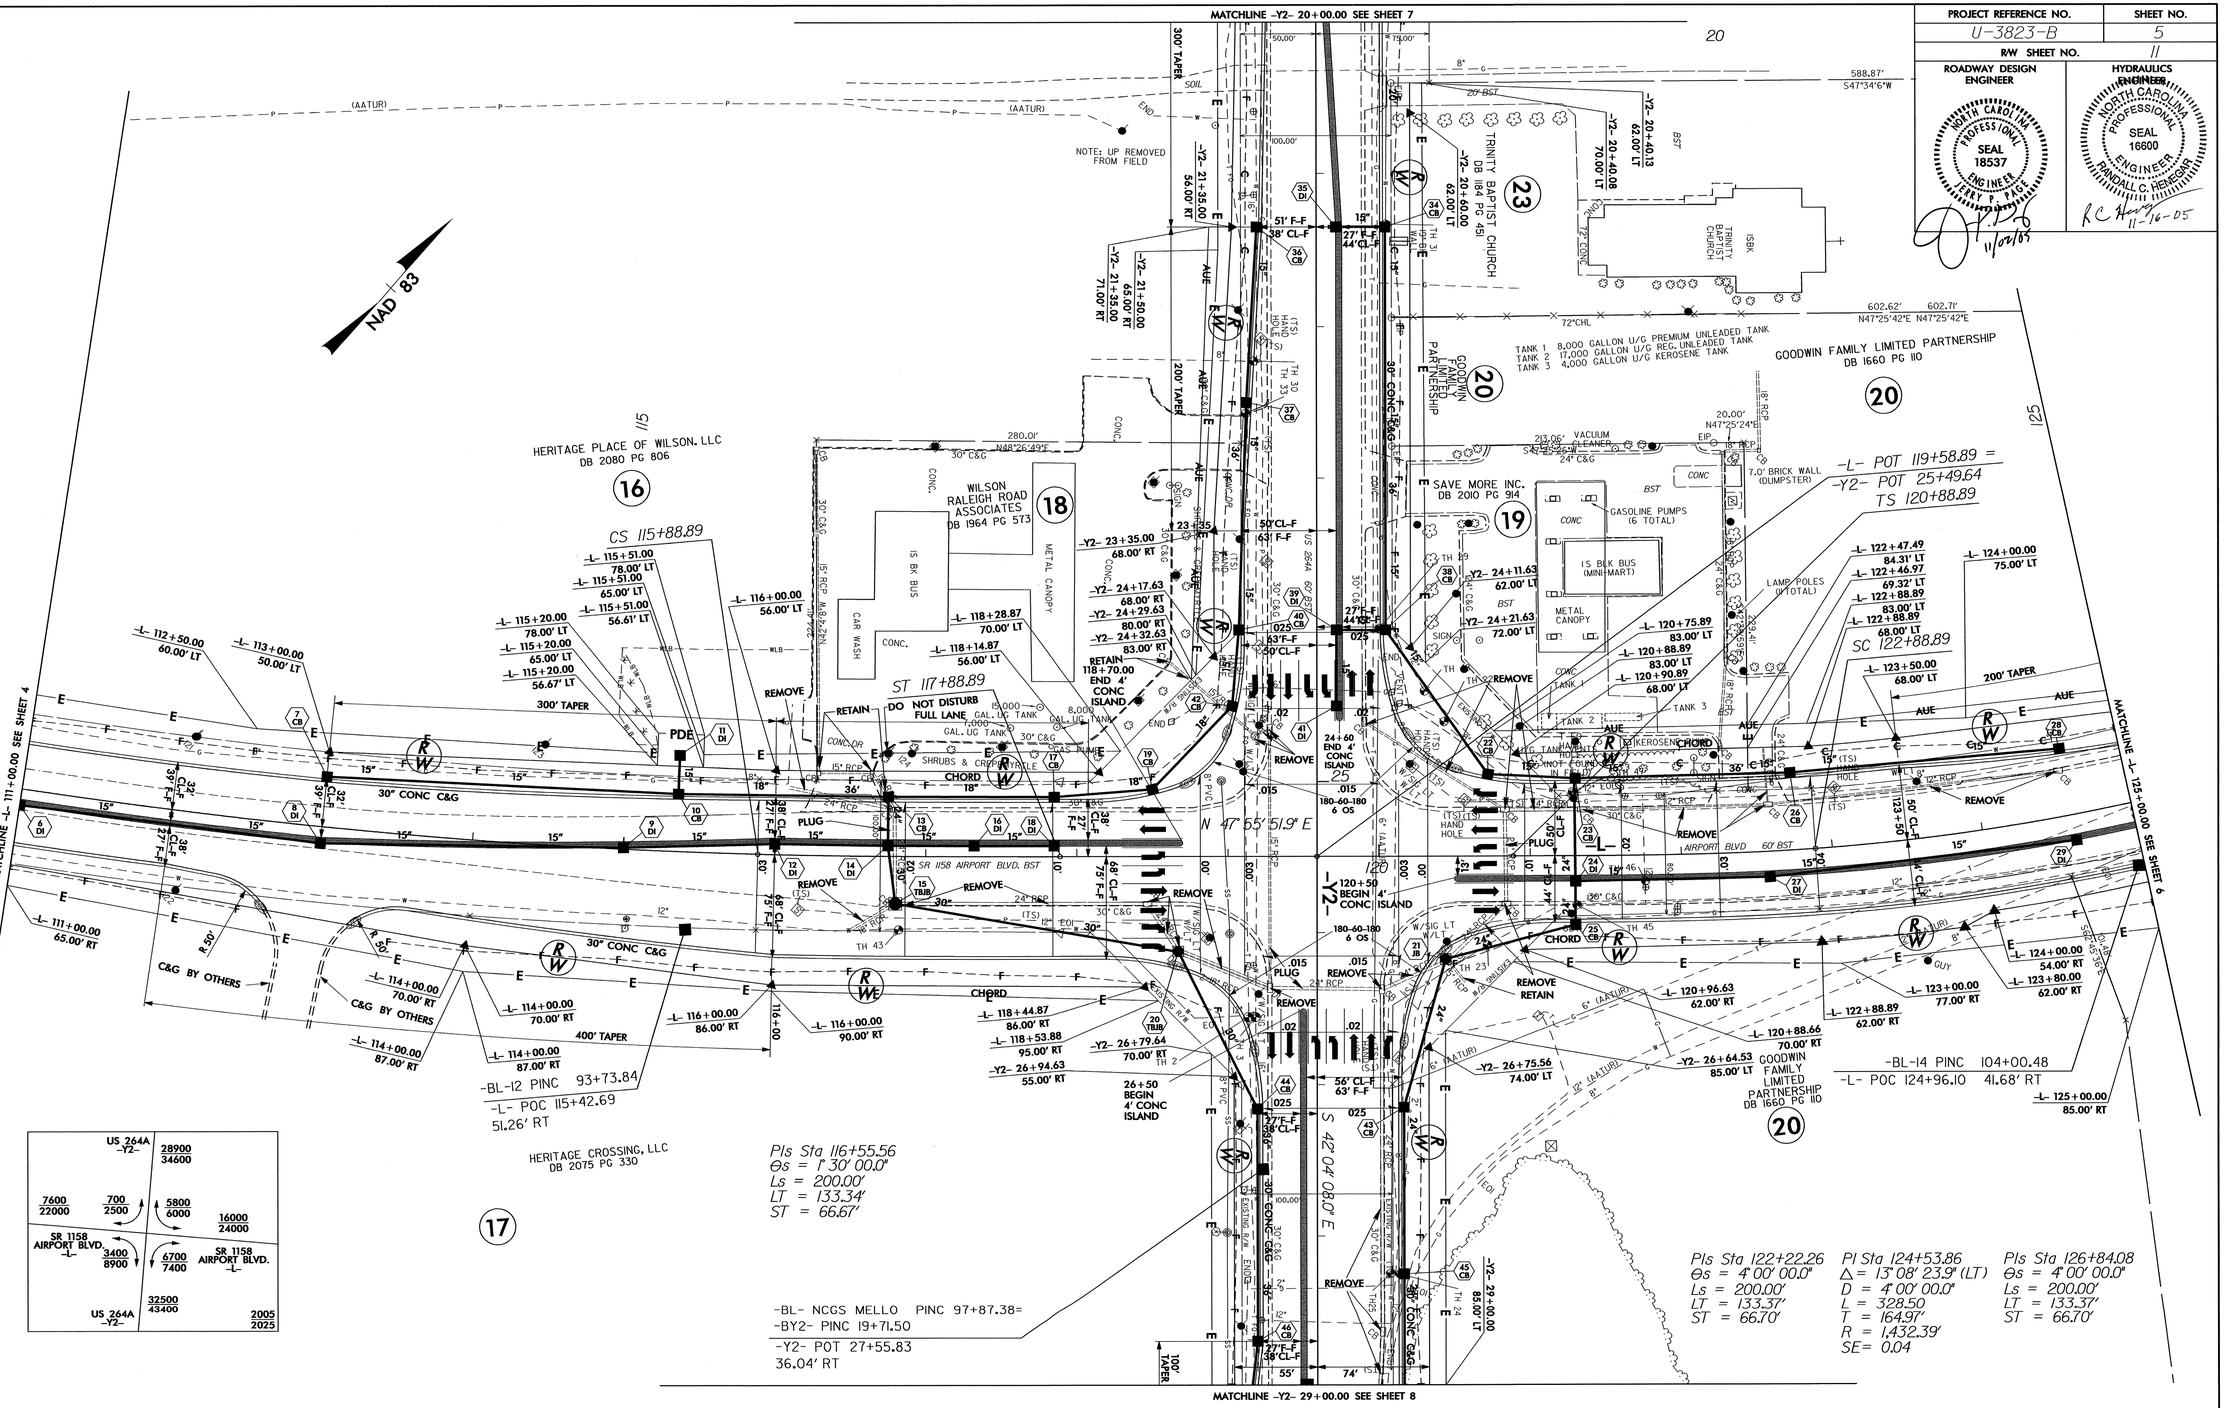

NOTE: SEE SHEET 9 FOR -L- AND -Y2- PROFILE

27-OCT-2005 13:39
d:\rdu\rdu\rdu\u3823new\u3823b_psh_05.ddf4.dgn
$$$$DGNNAME$$$$