PROJ. REFERENCE NO.	SHEET NO.
U-3823B	TCP-05

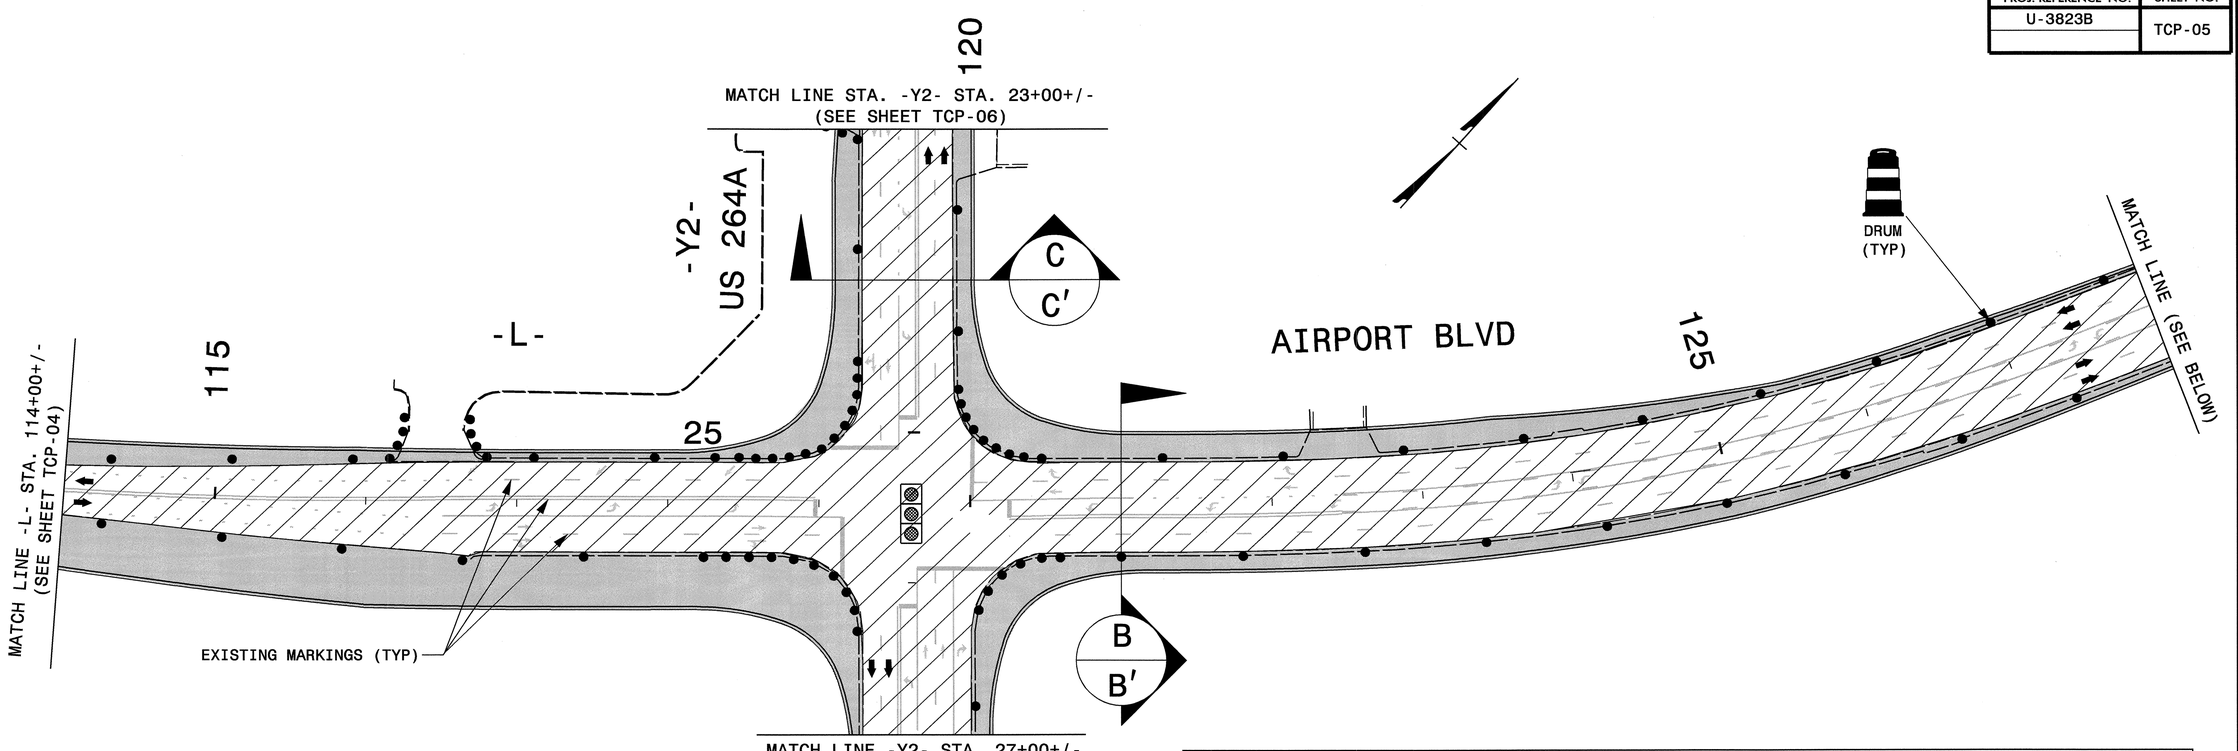

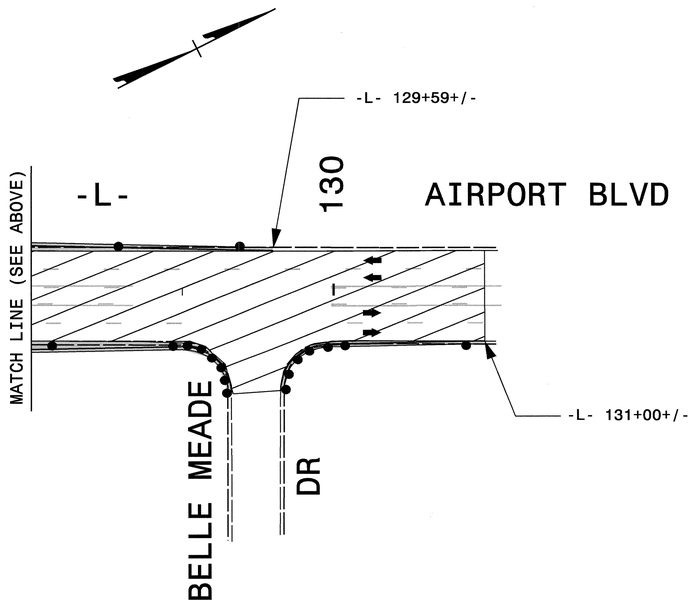

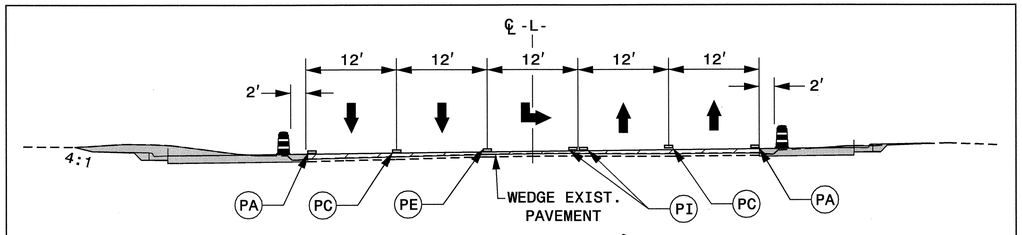

SECTION B-B′

STA. 121+00+/- -L-

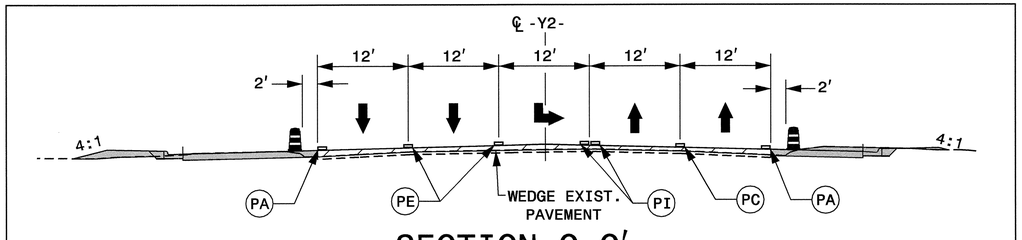

SECTION C-C′

STA. 24+00+/- -Y2-

NOTES:

- SPACE DRUMS NO MORE THAN 80 FT APART.
- SPACE DRUMS 10 FT APART IN RADII.
- SPACE DRUMS 10 FT APART AT DRIVEWAY ENTRANCES.
- AFTER WEDGING OF -L- AND -Y2- REPLACE MARKINGS IN EXISTING TRAFFIC PATTERN.
- MARKINGS SHOWN ARE APPROXIMATE.

APPROVED: DATE: 10/18/05

SEAL

NORTH CAROLINA PROFESSIONAL SEAL 027811 ENGINEER JESSICA D. KISE

PHASE I / II

SCALE:	NONE
DATE:	05/05
DWG. BY:	RMG
DESIGN BY:	RMG
REVIEWED BY:	JDK

DIVISION OF HIGHWAYS TRAFFIC ENGINEERING BRANCH

REVISIONS	
CADD FILE	

06-OCT-2005 07:24
\\ets-oct503\U3823$\trafficcontrol\tcp\phase i\U3823B_TC_ph1_TCP05.dgn
rmgarrett AT WZ1C222291