PROJECT REFERENCE NO.	SHEET NO.
U-3823-B	UO-5

Municipal Services Engineering Company, P.A.

NOTE:
ALL PROPOSED UTILITY WORK SHOWN ON THIS SHEET WILL BE DONE BY OTHERS

UTILITIES BY OTHERS

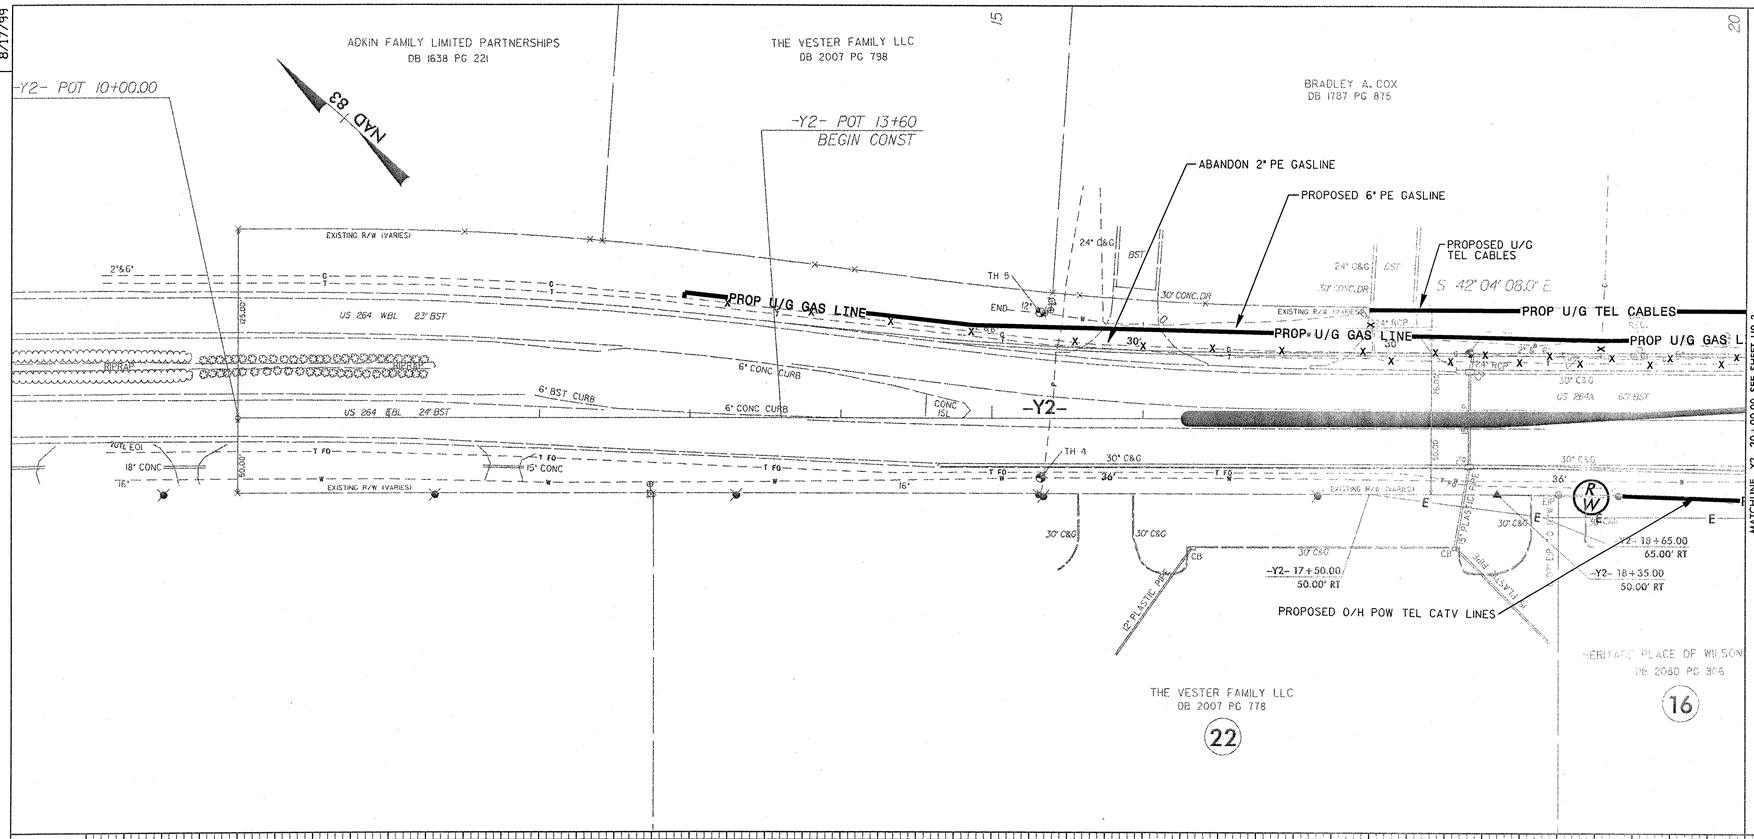

REVISIONS

8/17/99

160
150
140
130
120
110
100