PROJECT REFERENCE NO.	SHEET NO.
U-3823B	UC-5

Municipal Services Engineering Company, P.A.
P.O. BOX 97 GARNER, N.C. 27529 (919) 772-5393
P.O. BOX 349 SOONE, N.C. 28601 (828) 262-1751
P.O. BOX 276 MOREHEAD CITY, N.C. 28557

NORTH CAROLINA PROFESSIONAL SEAL 6282 ENGINEER JIMMY D. WOODIE
SEAL 6282 JIMMY D. WOODIE 10/24/2005

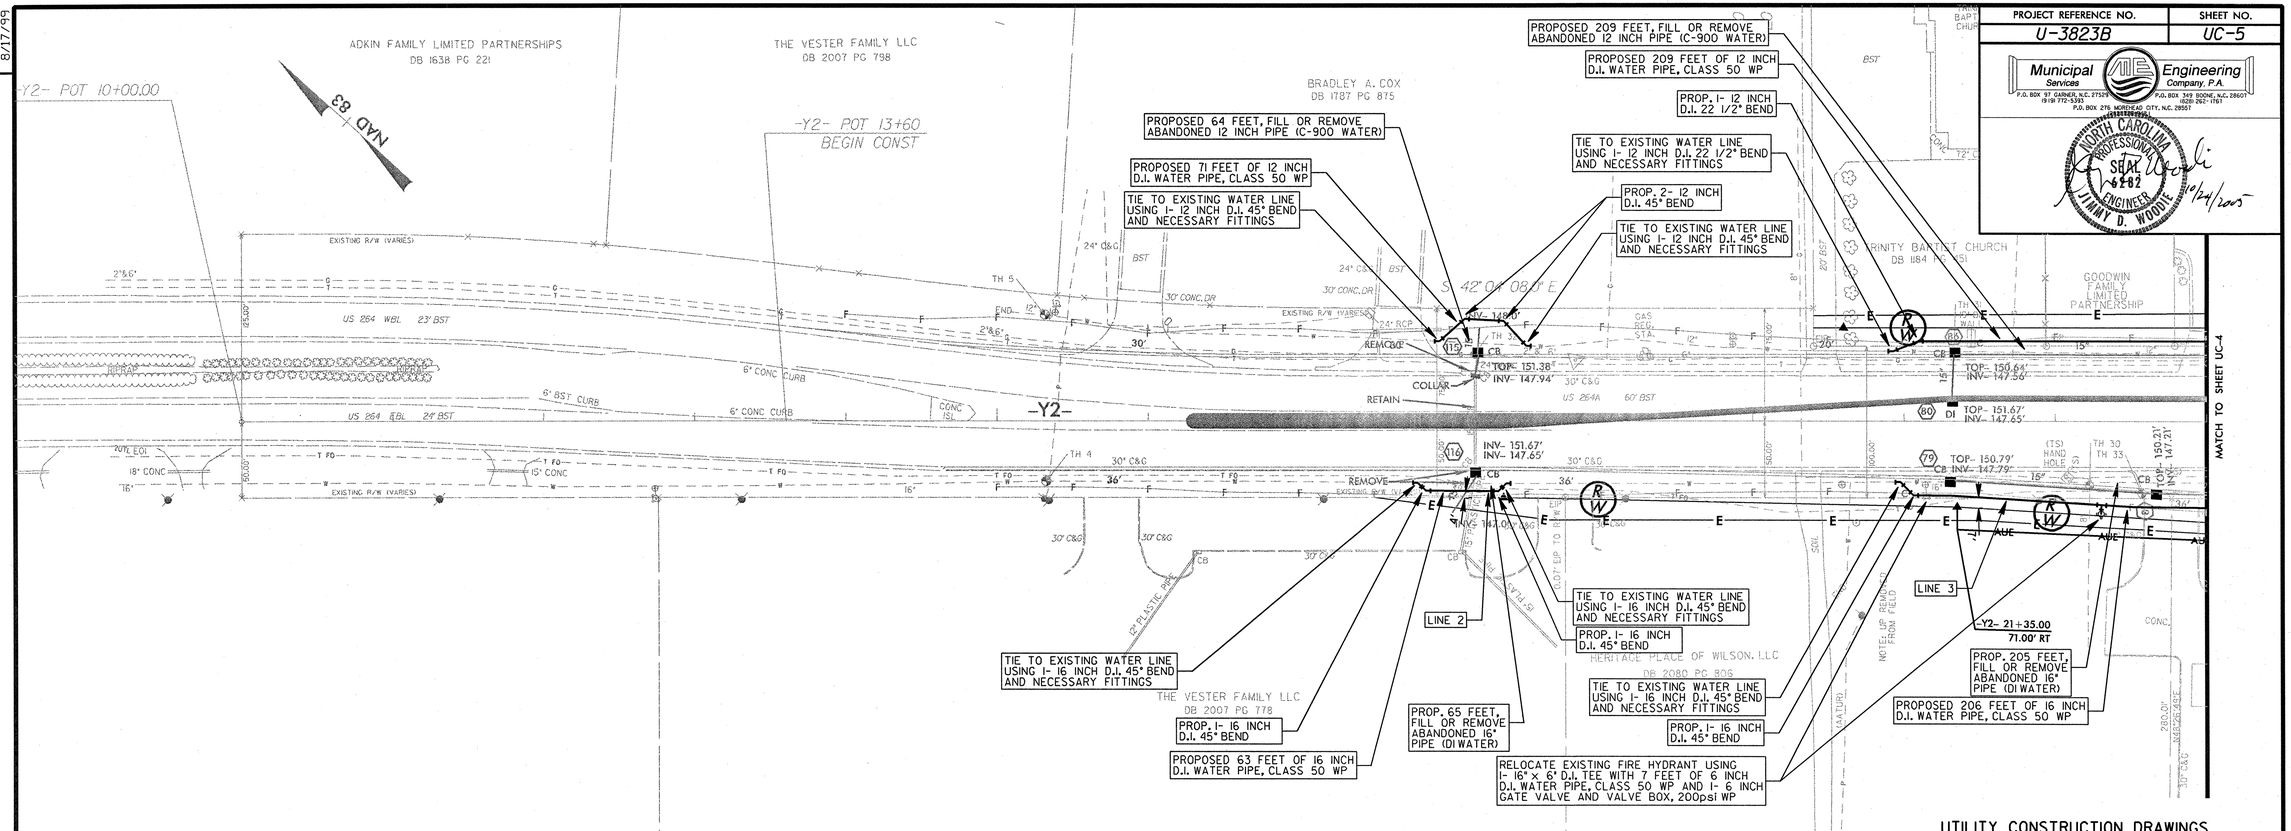

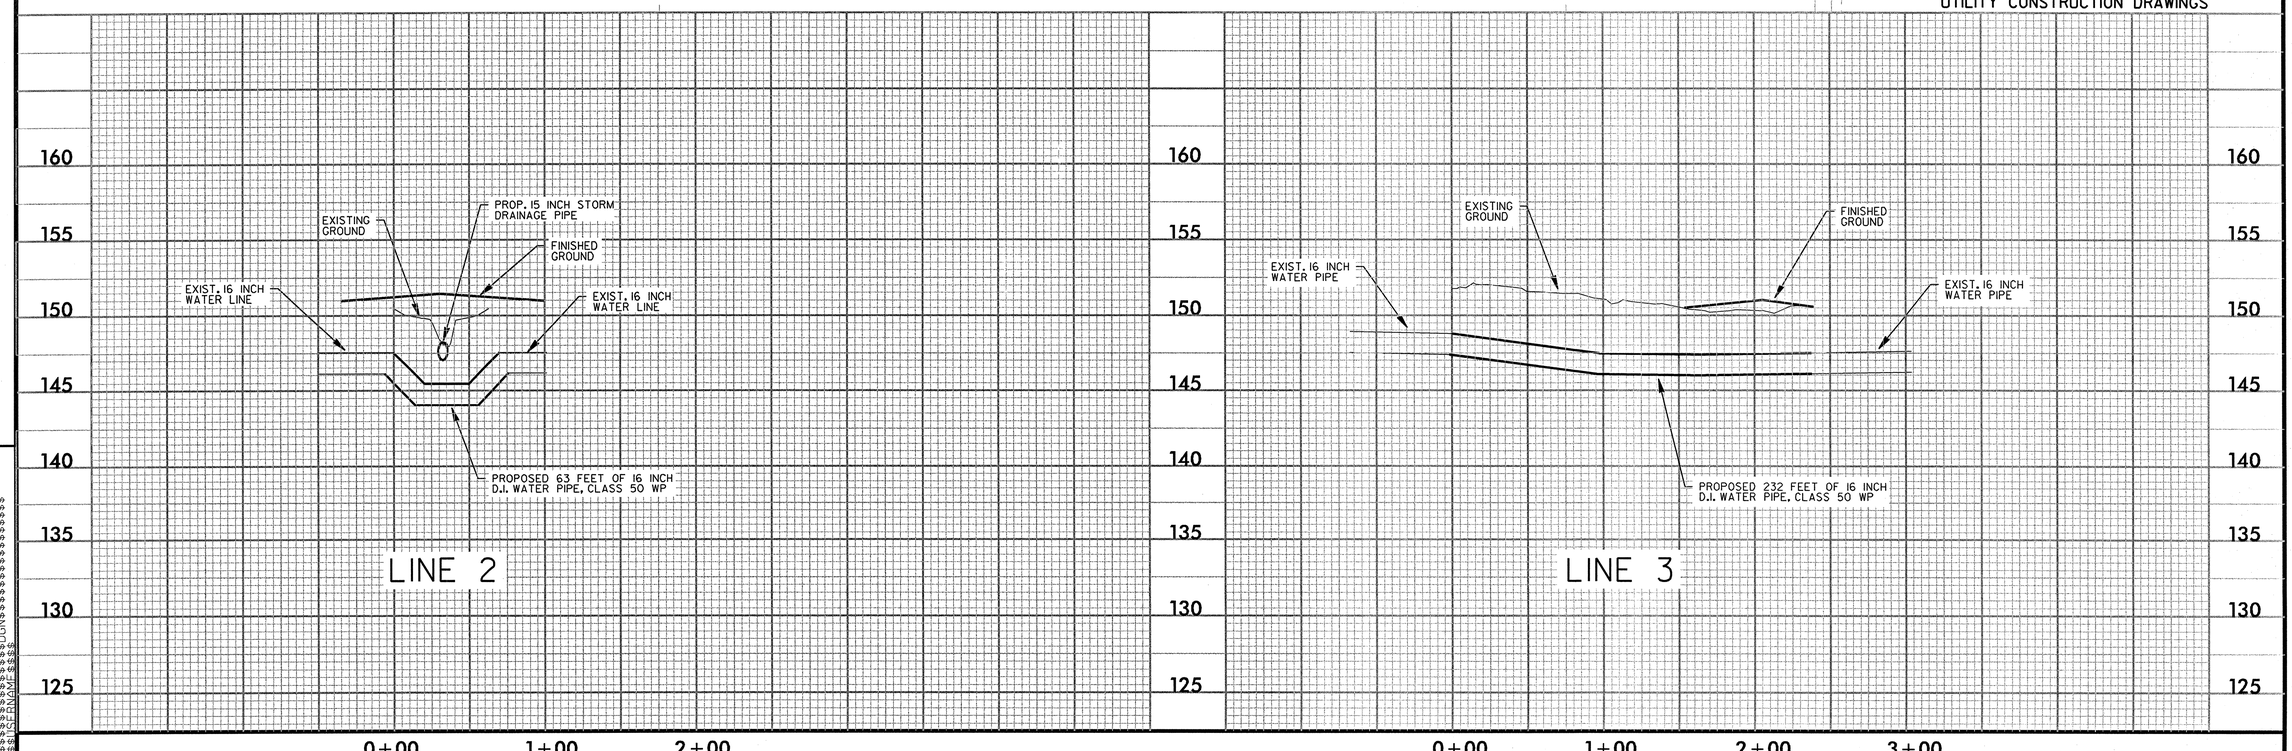

REVISIONS

1. REVISED 10/21/05 PER NCDOT COMMENTS.

8/17/99

$$$