PROJECT REFERENCE NO.	SHEET NO.
U-4736	125

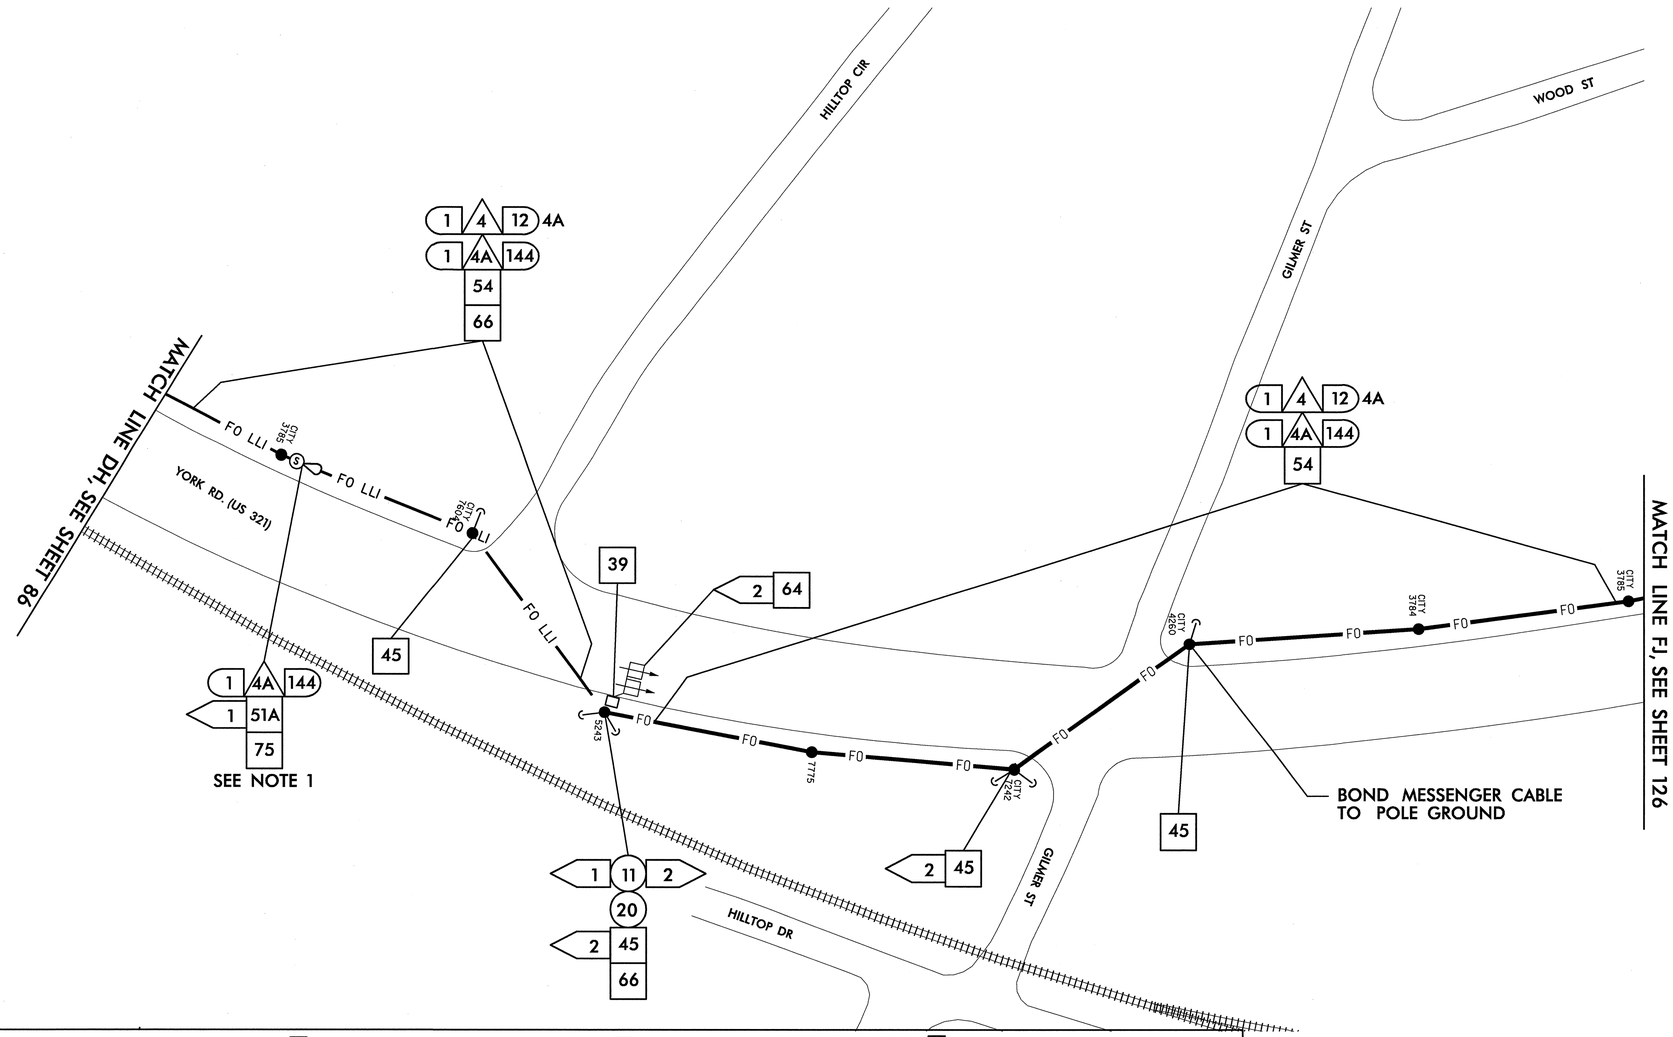

1. INSTALL REA, PE – 22, SHIELDED, TWISTED PAIR COMMUNICATIONS CABLE
2. INSTALL REA, PE – 38, (FIGURE – 8) SHIELDED, TWISTED PAIR COMMUNICATIONS CABLE
3. INSTALL REA, PE – 39, (UNDERGROUND) SHIELDED, TWISTED PAIR COMMUNICATIONS CABLE
4. INSTALL SMFO CABLE
4A. INSTALL GASTONIA ELECTRIC CABLE
5. INSTALL MMFO CABLE
6. INSTALL FIBER OPTIC DROP CABLE
7. INSTALL TRACER WIRE
8. TRENCH
9. INSTALL PVC CONDUIT
10. INSTALL RIGID, GALVANIZED STEEL CONDUIT
11. INSTALL RIGID, GALVANIZED STEEL RISER WITH WEATHERHEAD
12. INSTALL RIGID, GALVANIZED STEEL RISER WITH HEAT SHRINK TUBING
13. INSTALL OUTER-DUCT POLYETHYLENE CONDUIT
14. INSTALL POLYETHYLENE CONDUIT
15. DIRECTIONAL DRILL CONDUIT
16. BORE AND JACK CONDUIT
17. INSTALL CABLE(S) IN EXISTING CONDUIT
18. INSTALL CABLE(S) IN NEW CONDUIT
19. INSTALL CABLE(S) IN EXISTING RISER
20. INSTALL CABLE(S) IN NEW RISER
21. INSTALL CABLE(S) IN EXISTING CONDUIT STUBOUTS
22. INSTALL NEW CONDUIT INTO EXISTING CABINET BASE (USE EXISTING CONDUIT STUB-OUTS WHEN AVAILABLE)
23. INSTALL NEW RISER INTO EXISTING CABINET BASE (USE EXISTING CONDUIT STUB-OUTS WHEN AVAILABLE)
24. INSTALL NEW CONDUIT INTO EXISTING POLE MOUNTED CABINET
25. INSTALL NEW RISER INTO EXISTING POLE MOUNTED CABINET
26. TERMINATE COMMUNICATIONS CABLE ON EXISTING TELEMETRY INTERFACE PANEL IN TRAFFIC SIGNAL CONTROLLER CABINET
27. INSTALL NEW TELEMETRY INTERFACE PANEL IN TRAFFIC SIGNAL CONTROLLER CABINET
28. INSTALL INTERCONNECT CENTER, PATCH PANEL, JUMPERS, AND FUSION SPLICE CABLE IN CABINET
29. INSTALL UNDERGROUND SPLICE ENCLOSURE
30. INSTALL AERIAL SPLICE ENCLOSURE
31. INSTALL POLE MOUNTED SPLICE CABINET
32. INSTALL BASE MOUNTED SPLICE CABINET
33. REMOVE EXISTING SPLICE CABINET
34. INSTALL CABINET FOUNDATION
35. REMOVE EXISTING CABINET FOUNDATION
36. INSTALL CCTV CAMERA ASSEMBLY
37. INSTALL CCTV CAMERA WOOD POLE
38. INSTALL CCTV CAMERA METAL POLE AND FOUNDATION
39. INSTALL JUNCTION BOX
40. INSTALL OVERSIZED JUNCTION BOX
41. REMOVE EXISTING JUNCTION BOX
42. INSTALL WOOD POLE
43. REMOVE EXISTING WOOD POLE
44. INSTALL AERIAL GUY ASSEMBLY
45. INSTALL STANDARD GUY ASSEMBLY
46. INSTALL SIDEWALK GUY ASSEMBLY
47. INSTALL MESSENGER CABLE
48. REMOVE EXISTING COMMUNICATIONS CABLE AND MESSENGER CABLE
49. REMOVE EXISTING COMMUNICATIONS CABLE
50. INSTALL TELEPHONE SERVICE
51. INSTALL CABLE STORAGE RACKS (SNOW SHOES) AND STORE 100 FEET OF SIGNAL SYSTEM CABLE
51A. INSTALL CABLE STORAGE RACKS (SNOW SHOES) AND STORE 500 FEET OF GASTONIA ELECTRIC CABLE
52. INSTALL FIBER OPTIC DELINEATOR MARKER
53. STORE 20 FEET OF COMMUNICATIONS CABLE
54. LASH CABLE(S) TO EXISTING SIGNAL/COMMUNICATIONS CABLE
55. LASH CABLE(S) TO EXISTING MESSENGER CABLE
56. LASH CABLE(S) TO NEW MESSENGER CABLE
57. MODIFY EXISTING ELECTRICAL SERVICE
58. INSTALL NEW ELECTRICAL SERVICE
59. INSTALL VIDEO OPTIC TRANSMITTER WITH DATA
60. INSTALL FIBER OPTIC TRANSCEIVER
61. REMOVE EXISTING CONTROLLER AND CABINET
62. INSTALL NEW CONTROLLER
63. INSTALL SPECIAL JUNCTION BOX
64. INSTALL SYSTEM LOOP
65. INSTALL SYSTEM LOOP AMPLIFIER
66. INSTALL SYSTEM LOOP LEAD-IN CABLE
67. MODIFY EXISTING CABINET FOUNDATION
68. INSTALL UNI-DIRECTIONAL YAGI ANTENNA
69. INSTALL OMNI-DIRECTIONAL ANTENNA
70. INSTALL RADIO TRANSCEIVER
71. REPLACE EXISTING WEATHERHEAD WITH HEAT SHRINK TUBING
72. INSTALL NEW 332 BASE MOUNTED CABINET
73. INSTALL NEW 336S POLE MOUNTED CABINET
74. INSTALL TERMINAL SPLICE BOX
75. INSTALL GASTONIA ELECTRIC AERIAL SPLICE ENCLOSURE
76. INSTALL GASTONIA ELECTRIC UNDERGROUND SPLICE ENCLOSURE

ALL NCDOT ATTACHMENT POINTS ARE 40" BELOW POWER, FRONT SIDE OF POLE, UNLESS OTHERWISE NOTED.

NOTE:
1. SPLICE ALL FIBERS IN ALL BUFFER TUBES TO SAME COLOR FIBER IN SAME COLOR BUFFER TUBE.

PLANS PREPARED IN THE OFFICE OF:
Kimley-Horn and Associates, Inc.
P.O. Box 33068
Raleigh N.C. 27636-3068
(919) 677-2000

122 N. McDowell St., Raleigh, NC 27603

SCALE 0 50

CITY OF GASTONIA COMPUTERIZED SIGNAL SYSTEM UPGRADE

CABLE ROUTING PLANS

DIVISION 12 — GASTON COUNTY

PLAN DATE:	MAY 26, 2005	REVIEWED BY:	I.Z. VANOSDELL
PREPARED BY:	J.C. CROSS	REVIEWED BY:	M.W. DUNZO

REVISIONS	INIT.	DATE

SEAL
NORTH CAROLINA PROFESSIONAL SEAL 023562 ENGINEER MARK DUNZO

SIGNATURE — DATE 5/27/05

CADD Filename: ...\sht125.dgn

05/26/2005
f:\systems\projects\U103609T(gastonia)\sht125.dgn