PROJECT REFERENCE NO.	SHEET NO.
U-4736	Sig 2

PHASING DIAGRAM

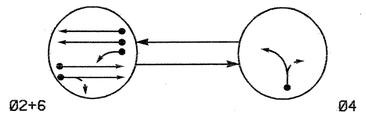

PHASING DIAGRAM DETECTION LEGEND

- DETECTED MOVEMENT
- UNDETECTED MOVEMENT (OVERLAP)
- UNSIGNALIZED MOVEMENT
- PEDESTRIAN MOVEMENT

TABLE OF OPERATION

SIGNAL FACE	PHASE Ø2+6	PHASE Ø4	PHASE FLASH
21, 22	G	R	Y
41, 42	R	G	R
61, 62	G	R	Y

SIGNAL FACE I.D.

Denotes L.E.D.

21, 22
41, 42
61, 62

2070L LOOP & DETECTOR INSTALLATION

INDUCTIVE LOOPS					DETECTOR PROGRAMMING							
LOOP	SIZE (FT)	TURNS	DISTANCE FROM STOPBAR (FT)	NEW LOOP	PHASE	CALLING	EXTENSION	FULL TIME DELAY	SYSTEM LOOP	STRETCH TIME	DELAY TIME	NEW CARD
2A	EXISTING	EXISTING	EXISTING	-	2	Y	Y	-	-	-	-	Y
2B	EXISTING	EXISTING	EXISTING	-	2	Y	Y	-	-	-	-	Y
4A	EXISTING	EXISTING	EXISTING	-	4	Y	Y	-	-	-	-	Y
6A	EXISTING	EXISTING	EXISTING	-	6	Y	Y	-	-	-	-	Y
6B	EXISTING	EXISTING	EXISTING	-	6	Y	Y	-	-	-	-	Y
6C	EXISTING	EXISTING	EXISTING	-	6	Y	Y	-	-	-	-	Y

2 Phase
Fully Actuated
Gastonia City System

NOTES

1. Refer to "Roadway Standard Drawings NCDOT" dated January 2002 and "Standard Specifications for Roads and Structures" dated January 2002.
2. Do not program signal for late night flashing operation unless otherwise directed by the Engineer.
3. Set all detector units to presence mode.
4. Locate new cabinet so as not to obstruct sight distance of vehicles turning right on red.
5. Pavement markings are existing.
6. City system data: Controller Asset #1319.

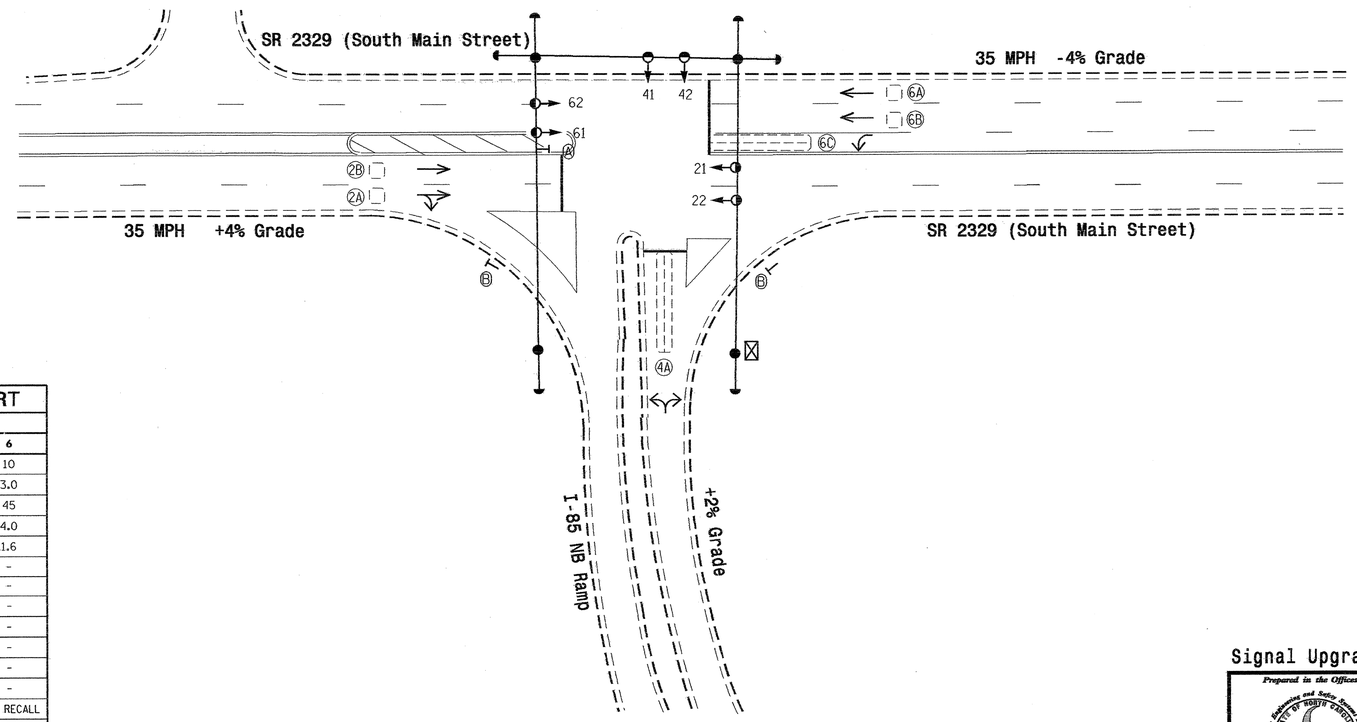

2070L TIMING CHART

FEATURE	PHASE 2	PHASE 4	PHASE 6
Min Green 1 *	10	7	10
Extension 1 *	3.0	2.0	3.0
Max Green 1 *	45	20	45
Yellow Clearance	4.0	4.0	4.0
Red Clearance	1.6	1.7	1.6
Walk 1 *	-	-	-
Don't Walk 1	-	-	-
Seconds Per Actuation *	-	-	-
Max Variable Initial *	-	-	-
Time Before Reduction *	-	-	-
Time To Reduce *	-	-	-
Minimum Gap	-	-	-
Recall Mode	MIN RECALL	-	MIN RECALL
Vehicle Call Memory	YELLOW	-	YELLOW
Dual Entry	-	-	-
Simultaneous Gap	ON	ON	ON

* These values may be field adjusted. Do not adjust Min Green and Extension times for phases 2 and 6 lower than what is shown. Min Green for all other phases should not be lower than 4 seconds.

LEGEND

PROPOSED		EXISTING
	Traffic Signal Head	
	Modified Signal Head	N/A
	Sign	
	Pedestrian Signal Head With Push Button & Sign	
	Signal Pole with Guy	
	Signal Pole with Sidewalk Guy	
	Inductive Loop Detector	
	Controller & Cabinet	
	Junction Box	
	2-in Underground Conduit	
N/A	Right of Way	
	Directional Arrow	
	Pavement Marking Arrow	
A	Left Arrow "ONLY" Sign (R3-5L)	A
B	"YIELD" Sign (R1-2)	B

Signal Upgrade

Prepared in the Offices of:
Traffic Engineering and Safety Systems Branch
North Carolina Department of Transportation
Traffic Engineering and Safety Systems Section
122 N. McDonald St., Raleigh, NC 27603

SR 2329 (Main Street)
at
I-85 NB Ramp

Division 12 Gaston County Gastonia

PLAN DATE: February 2005 REVIEWED BY: DY Ishak
PREPARED BY: TS Brown REVIEWED BY:

SCALE 0 30 1"=30'

REVISIONS	INIT.	DATE

SEAL
NORTH CAROLINA PROFESSIONAL ENGINEER SEAL 21021 RICHARD E. MULLINAX
SIGNATURE DATE

SIG. INVENTORY NO. 12-1319

12-MAY-2005 11:30
w:\Projects-unit\workgroups\tp projects\u-4736\sig\pl plans\12-1319\12319_sig_dsn_20050217.dgn
mullinax