PROJECT REFERENCE NO.	SHEET NO.
U-4736	Sig166

PHASING DIAGRAM

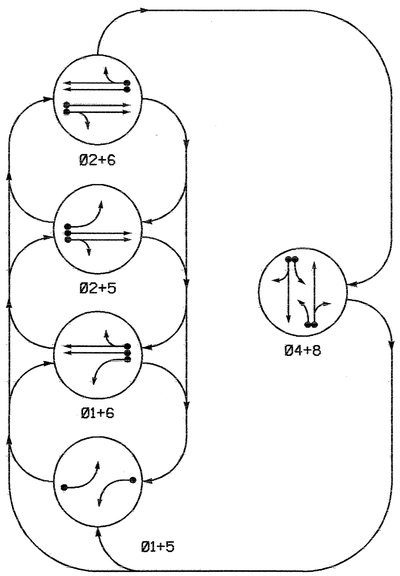

PHASING DIAGRAM DETECTION LEGEND

- DETECTED MOVEMENT
- UNDETECTED MOVEMENT (OVERLAP)
- UNSIGNALIZED MOVEMENT
- PEDESTRIAN MOVEMENT

TABLE OF OPERATION

SIGNAL FACE	PHASE Ø1+5	Ø1+6	Ø2+5	Ø2+6	Ø4+8	FLASH
11	←	←	~~R~~	~~R~~	~~R~~	~~R~~
21, 22	R	R	G	G	R	Y
41, 42	R	R	R	R	G	R
51	←	~~R~~	←	~~R~~	~~R~~	~~R~~
61, 62	R	G	R	G	R	Y
81, 82	R	R	R	R	G	R

SIGNAL FACE I.D.

Denotes L.E.D.

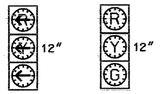

11
51

21, 22
41, 42
61, 62
81, 82

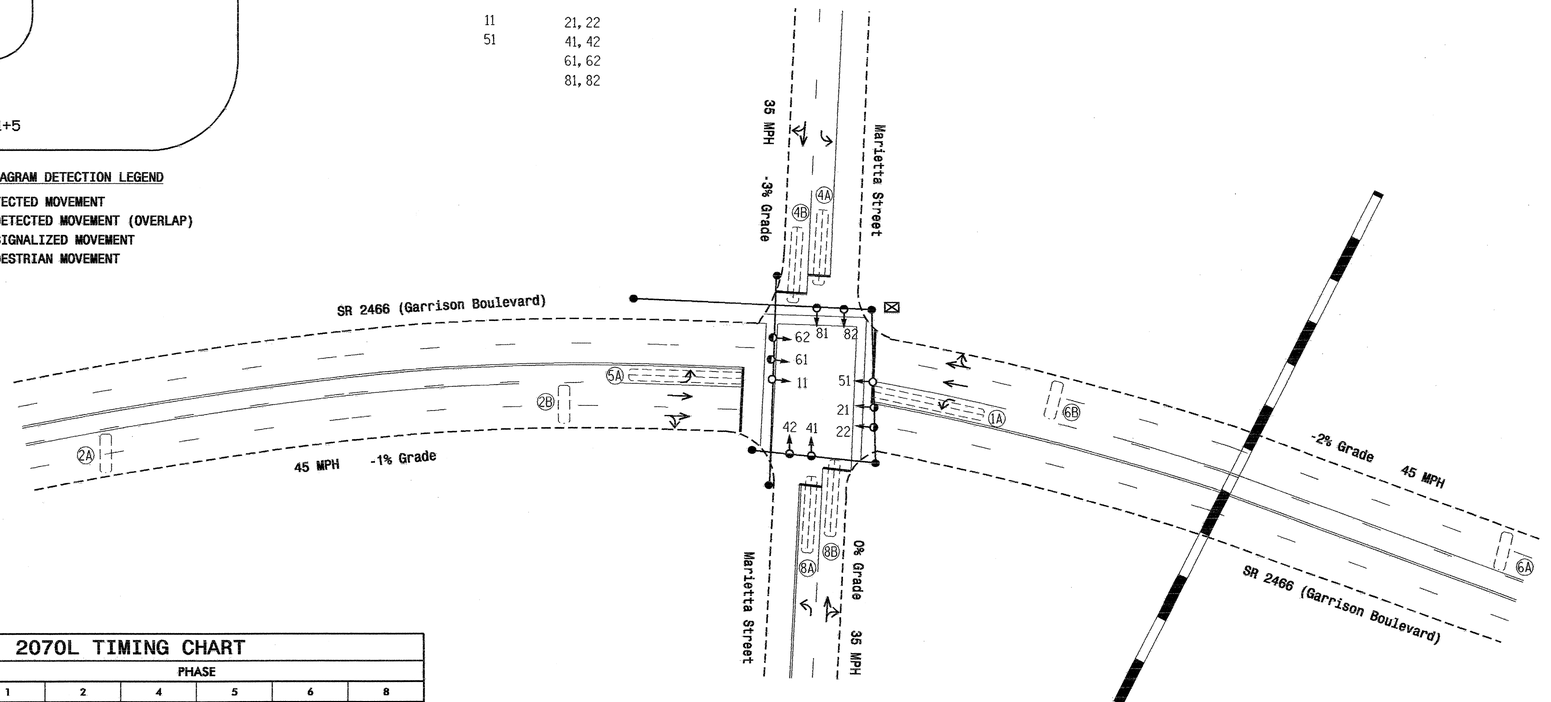

2070L LOOP & DETECTOR INSTALLATION

INDUCTIVE LOOPS					DETECTOR PROGRAMMING							
LOOP	SIZE (FT)	TURNS	DISTANCE FROM STOPBAR (FT)	NEW LOOP	PHASE	CALLING	EXTENSION	FULL TIME DELAY	SYSTEM LOOP	STRETCH TIME	DELAY TIME	NEW CARD
1A	EXISTING	EXISTING	EXISTING	-	1	Y	Y	-	-	-	3	Y
2A	EXISTING	EXISTING	EXISTING	-	2	Y	Y	-	-	1.8	-	Y
2B	EXISTING	EXISTING	EXISTING	-	2	Y	Y	-	-	-	-	Y
4A	EXISTING	EXISTING	EXISTING	-	4	Y	Y	-	-	-	-	Y
4B	EXISTING	EXISTING	EXISTING	-	4	Y	Y	-	-	-	10	Y
5A	EXISTING	EXISTING	EXISTING	-	5	Y	Y	-	-	-	3	Y
6A	EXISTING	EXISTING	EXISTING	-	6	Y	Y	-	-	1.8	-	Y
6B	EXISTING	EXISTING	EXISTING	-	6	Y	Y	-	-	-	-	Y
8A	EXISTING	EXISTING	EXISTING	-	8	Y	Y	-	-	-	-	Y
8B	EXISTING	EXISTING	EXISTING	-	8	Y	Y	-	-	-	10	Y

5 Phase
Fully Actuated
Gastonia City System

NOTES

1. Refer to "Roadway Standard Drawings NCDOT" dated January 2002 and "Standard Specifications for Roads and Structures" dated January 2002.
2. Phase 1 or phase 5 may be lagged.
3. Set all detector units to presence mode.
4. Locate new cabinet so as not to obstruct sight distance of vehicles turning right on red.
5. Pavement markings are existing.
6. Maximum times shown in timing chart are for free-run operation only. Coordinated signal system timing values supersede these values.
7. City system data:
   Controller Asset #: 0633.

2070L TIMING CHART

FEATURE	PHASE 1	2	4	5	6	8
Min Green 1 *	7	12	7	7	12	7
Extension 1 *	1.0	2.0	1.0	1.0	2.0	1.0
Max Green 1 *	15	45	30	15	45	30
Yellow Clearance	4.0	4.7	4.0	4.0	4.7	4.0
Red Clearance	1.3	1.3	2.2	1.5	1.3	2.2
Walk 1 *	-	-	-	-	-	-
Don't Walk 1	-	-	-	-	-	-
Seconds Per Actuation *	-	-	-	-	-	-
Max Variable Initial *	-	-	-	-	-	-
Time Before Reduction *	-	-	-	-	-	-
Time To Reduce *	-	-	-	-	-	-
Minimum Gap	-	-	-	-	-	-
Recall Mode	-	MIN RECALL	-	-	MIN RECALL	-
Vehicle Call Memory	-	YELLOW	-	-	YELLOW	-
Dual Entry	-	-	ON	-	-	ON
Simultaneous Gap	ON	ON	ON	ON	ON	ON

* These values may be field adjusted. Do not adjust Min Green and Extension times for phases 2 and 6 lower than what is shown. Min Green for all other phases should not be lower than 4 seconds.

LEGEND

PROPOSED		EXISTING
	Traffic Signal Head	
	Modified Signal Head	N/A
	Sign	
	Pedestrian Signal Head With Push Button & Sign	
	Signal Pole with Guy	
	Signal Pole with Sidewalk Guy	
	Inductive Loop Detector	
	Controller & Cabinet	
	Junction Box	
	2-in Underground Conduit	
N/A	Right of Way	
	Directional Arrow	
	Pavement Marking Arrow	

Signal Upgrade

Prepared in the Offices of:
Traffic Engineering and Safety Systems Branch
Traffic Engineering Unit
Signals and Geometrics Section
122 N. McDowell St., Raleigh, NC 27603

SR 2466 (Garrison Blvd.)
at
Marietta St.

Division 12 Gaston County Gastonia

PLAN DATE: January 2005 REVIEWED BY: D.Y. Ishak
PREPARED BY: L. Blount REVIEWED BY:

REVISIONS	INIT.	DATE

SCALE 0 40 1" = 40'

SEAL
NORTH CAROLINA
PROFESSIONAL
SEAL
22027
RICHARD E. MULLINAX
SIGNATURE
21 JANUARY 05
DATE
SIG. INVENTORY NO. 12-0633

12-MAY-2005 08:48
w:\people\unit\workgroups\tip projects\u-4736\signal plans\12-0633\12033_sig_dsn_20050121.dgn
cadference