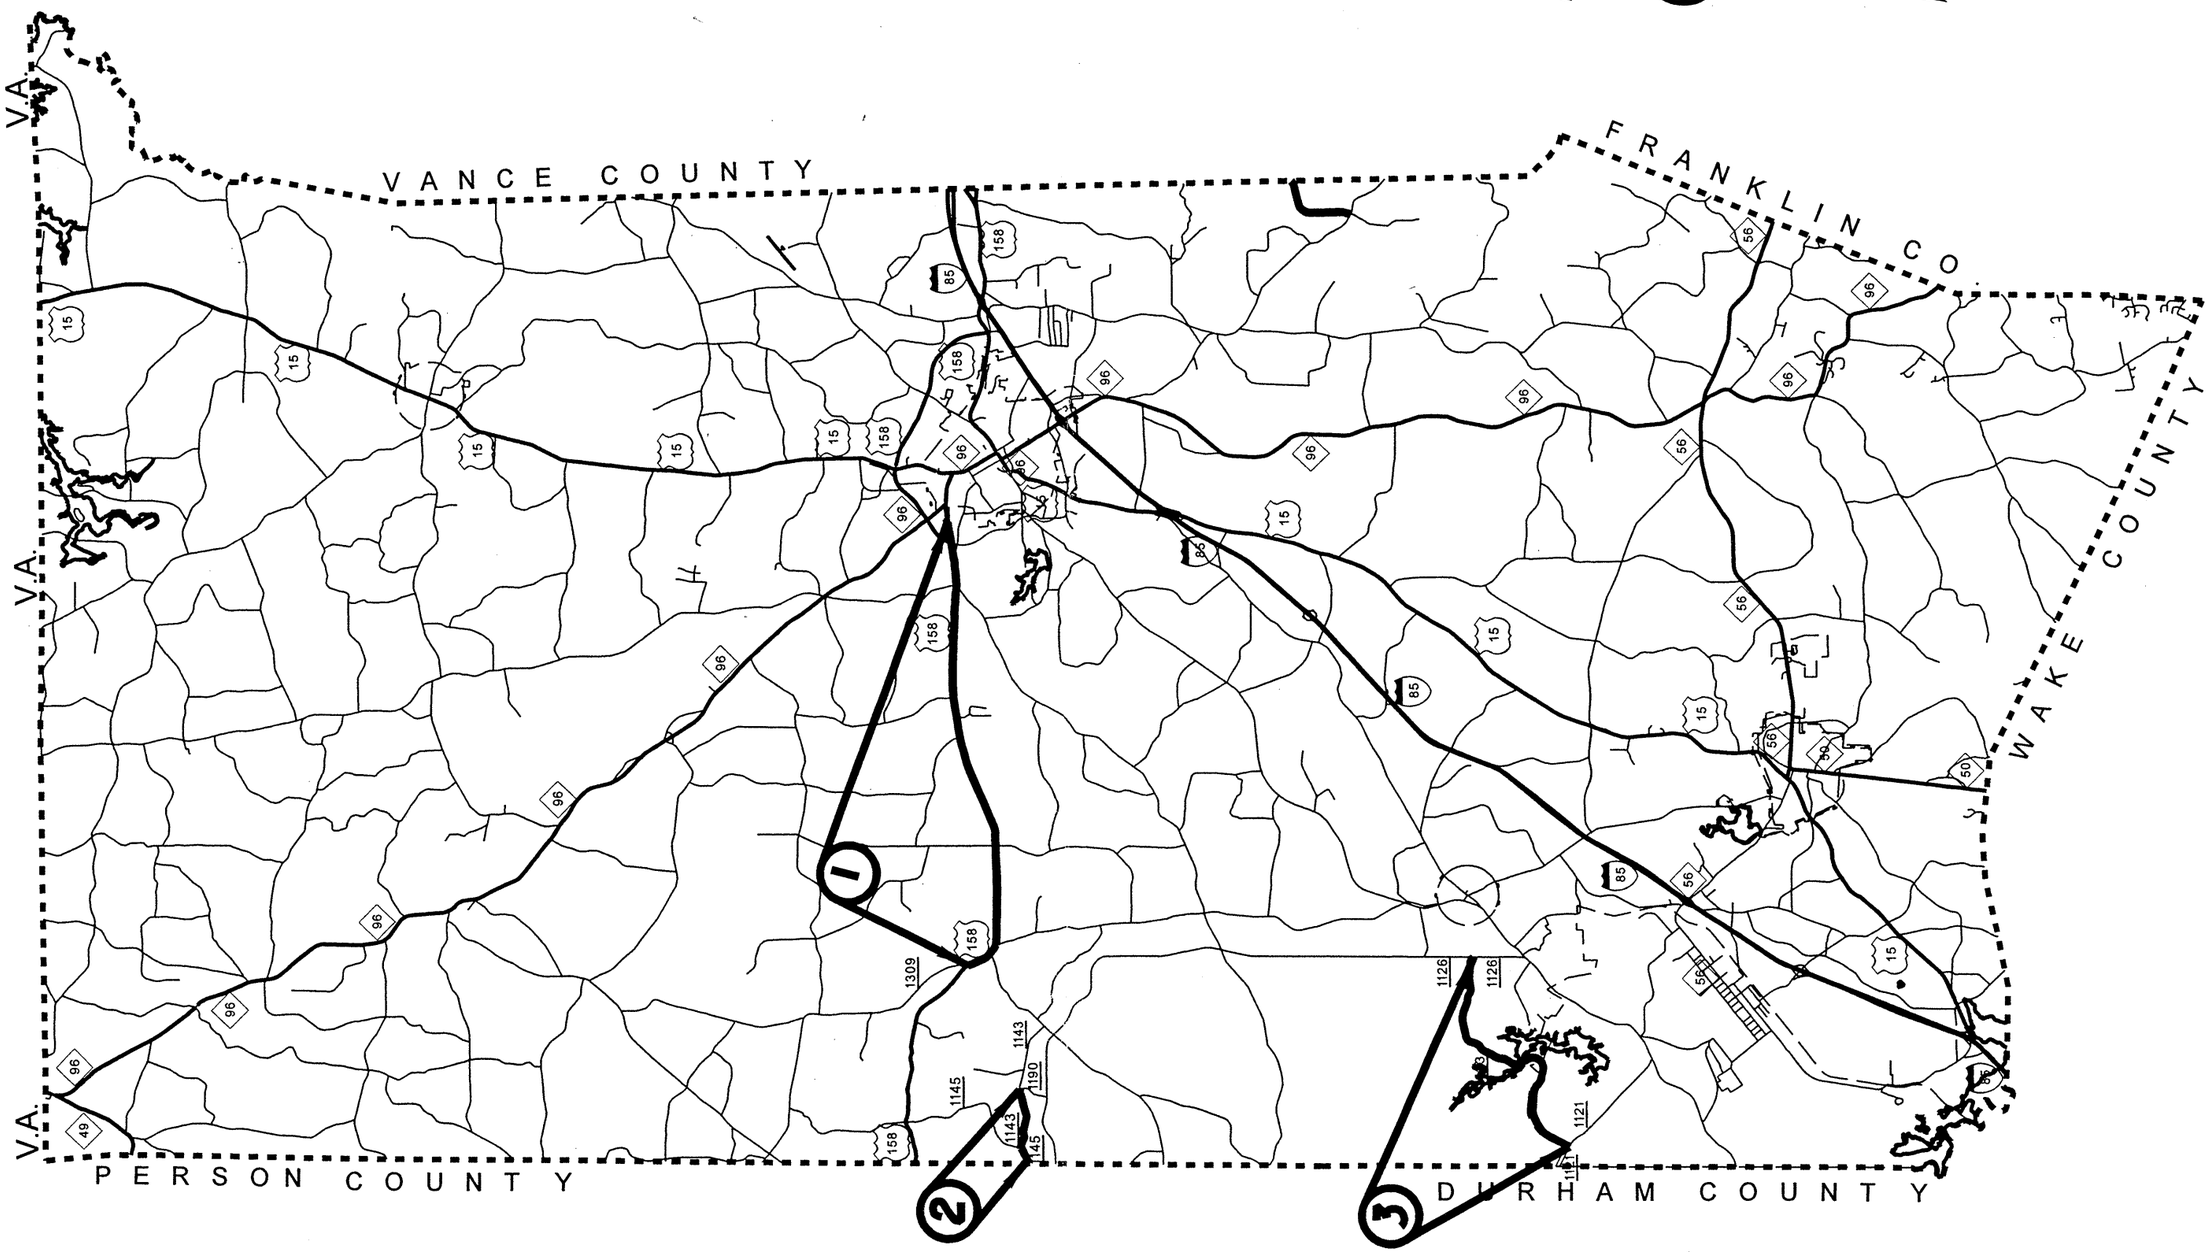PROJECT REFERENCE NO.	SHEET NO.
5CRJ0391.5, 5CR.20391.5	1