PROJECT REFERENCE NO.	SHEET NO.
B-4152	9
ROADWAY DESIGN ENGINEER	HYDRAULICS ENGINEER

PRELIMINARY PLANS
DO NOT USE FOR CONSTRUCTION

INCOMPLETE PLANS
DO NOT USE FOR R/W ACQUISITION
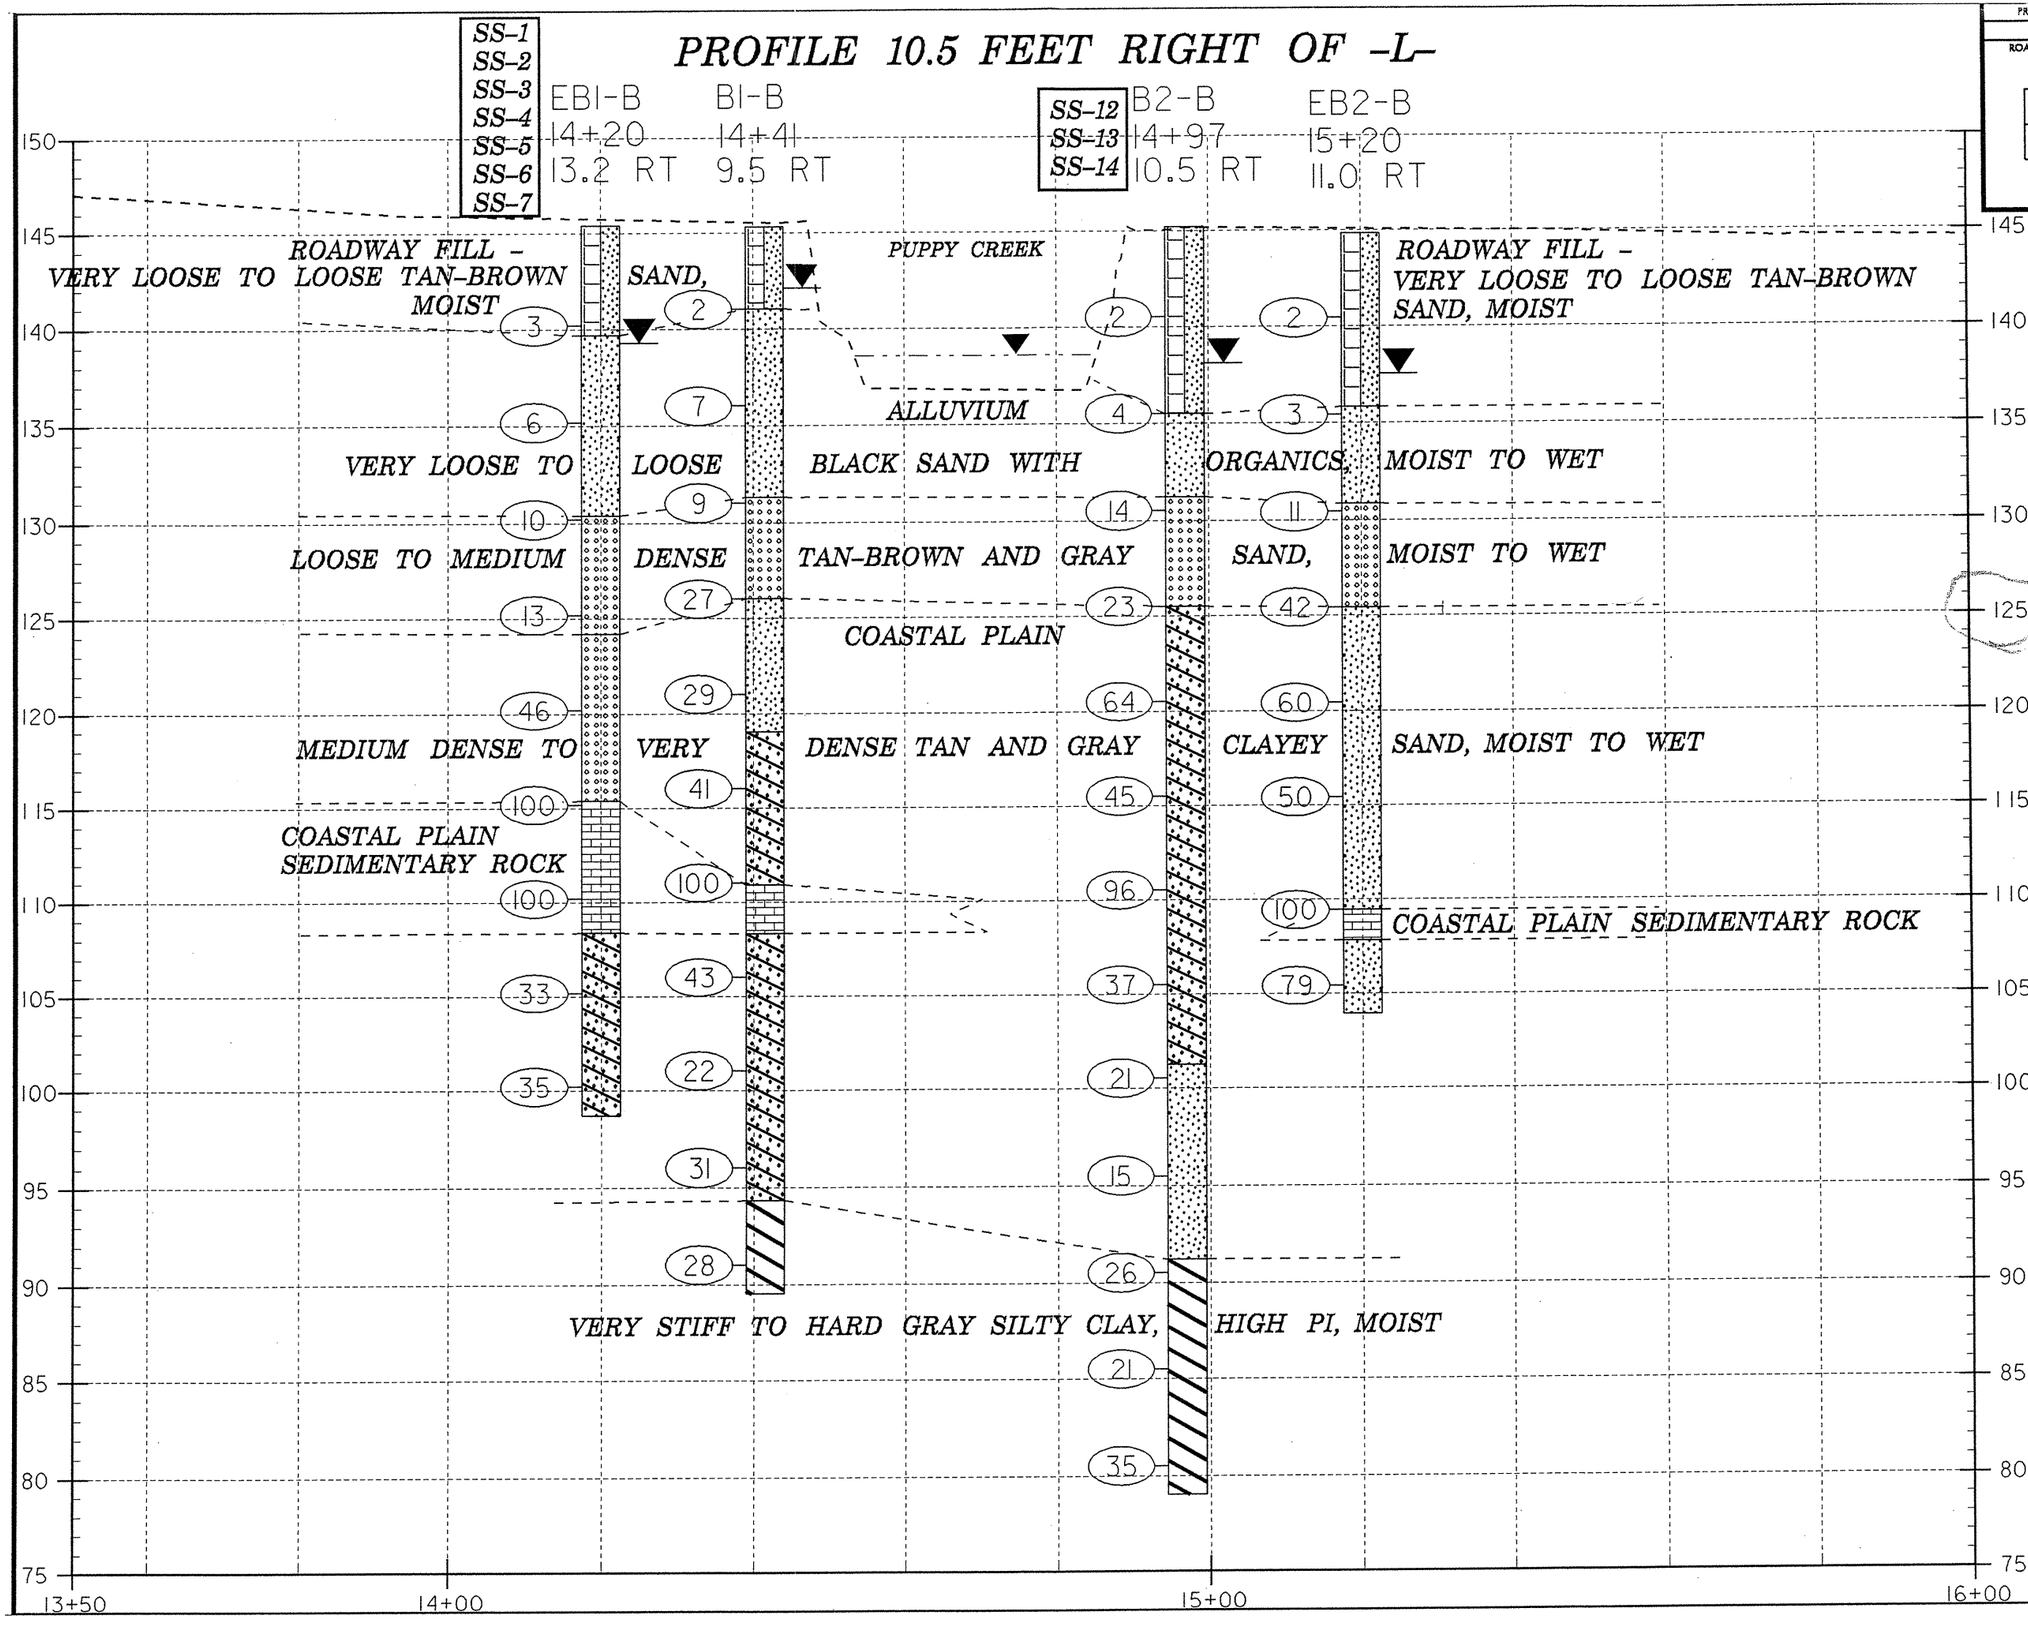
PROFILE 10.5 FEET RIGHT OF -L-