PROJECT REFERENCE NO.	SHEET NO.
B-4152	6
ROADWAY DESIGN ENGINEER	HYDRAULICS ENGINEER

PRELIMINARY PLANS
DO NOT USE FOR CONSTRUCTION

INCOMPLETE PLANS
DO NOT USE FOR R/W ACQUISITION
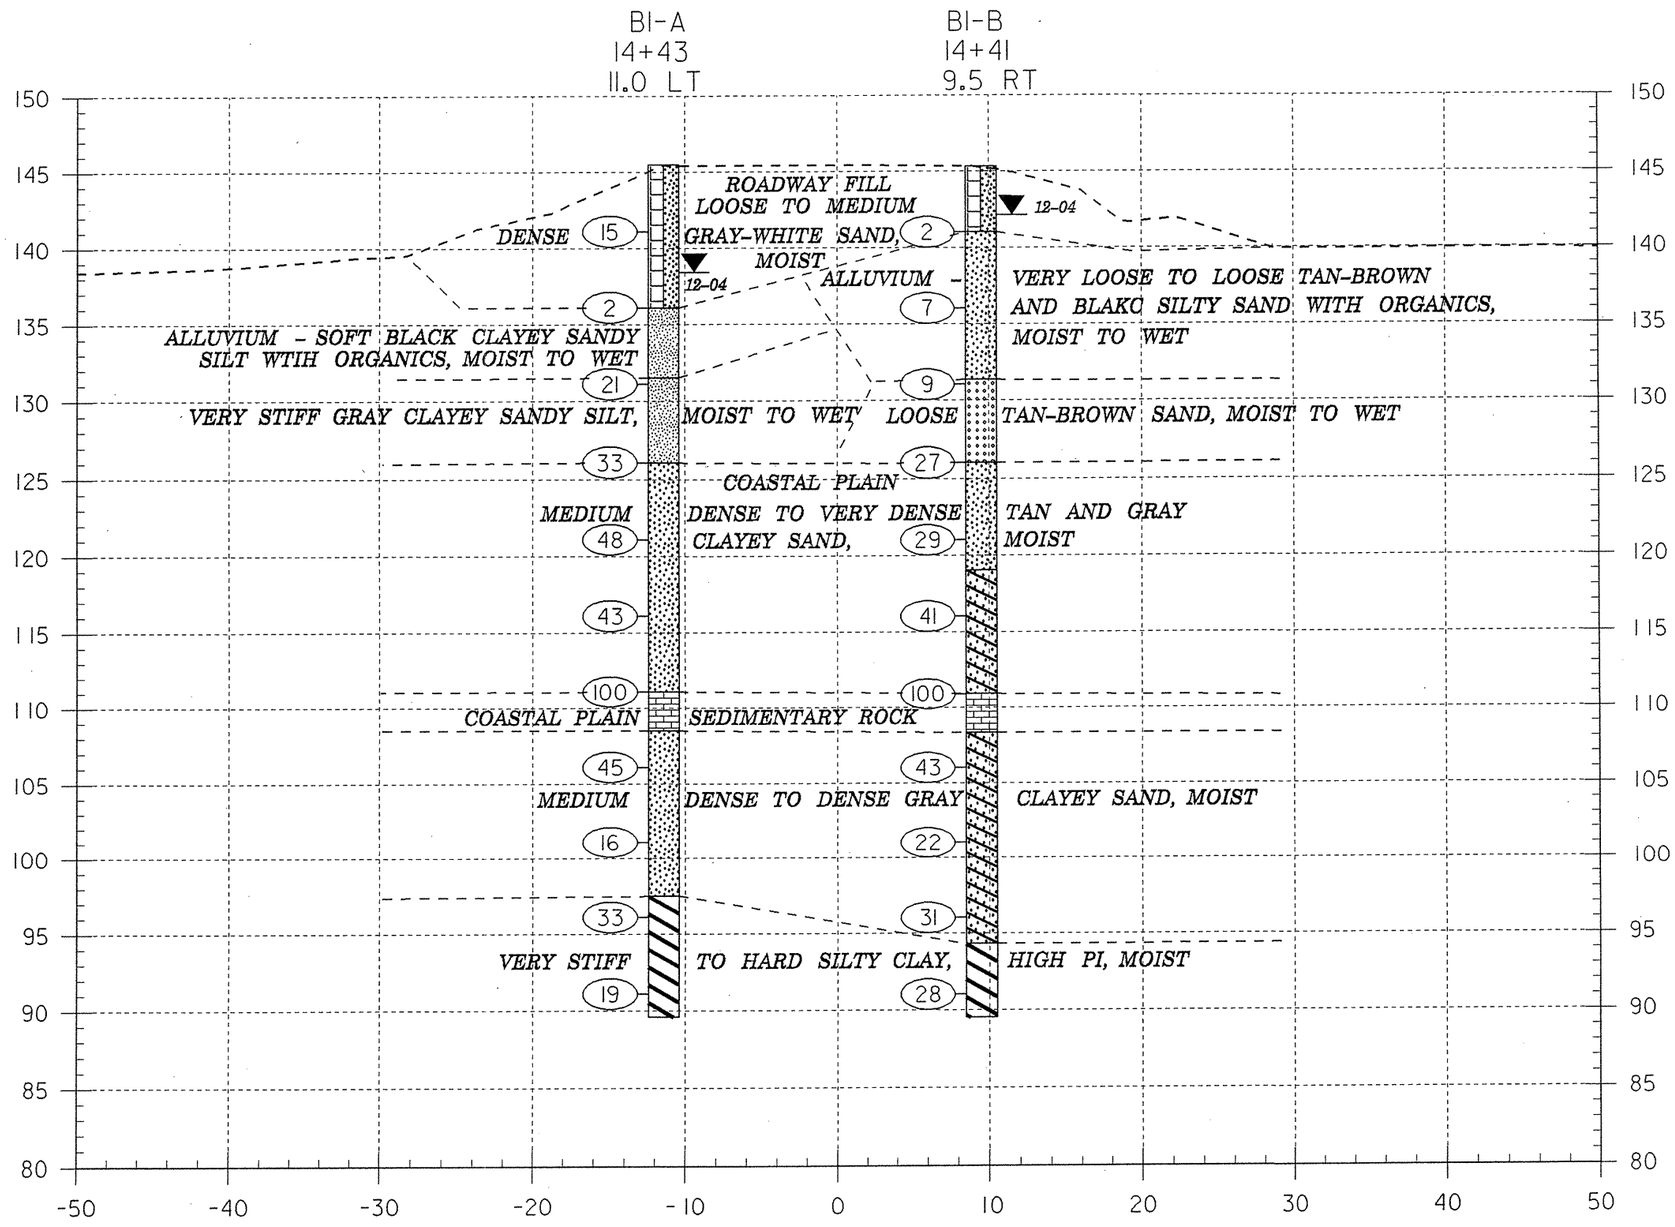
SECTION THRU B1-A AND B1-B