PROJECT REFERENCE NO.	SHEET NO.
B-4152	5
ROADWAY DESIGN ENGINEER	HYDRAULICS ENGINEER

PRELIMINARY PLANS
DO NOT USE FOR CONSTRUCTION

INCOMPLETE PLANS
DO NOT USE FOR R/W ACQUISITION
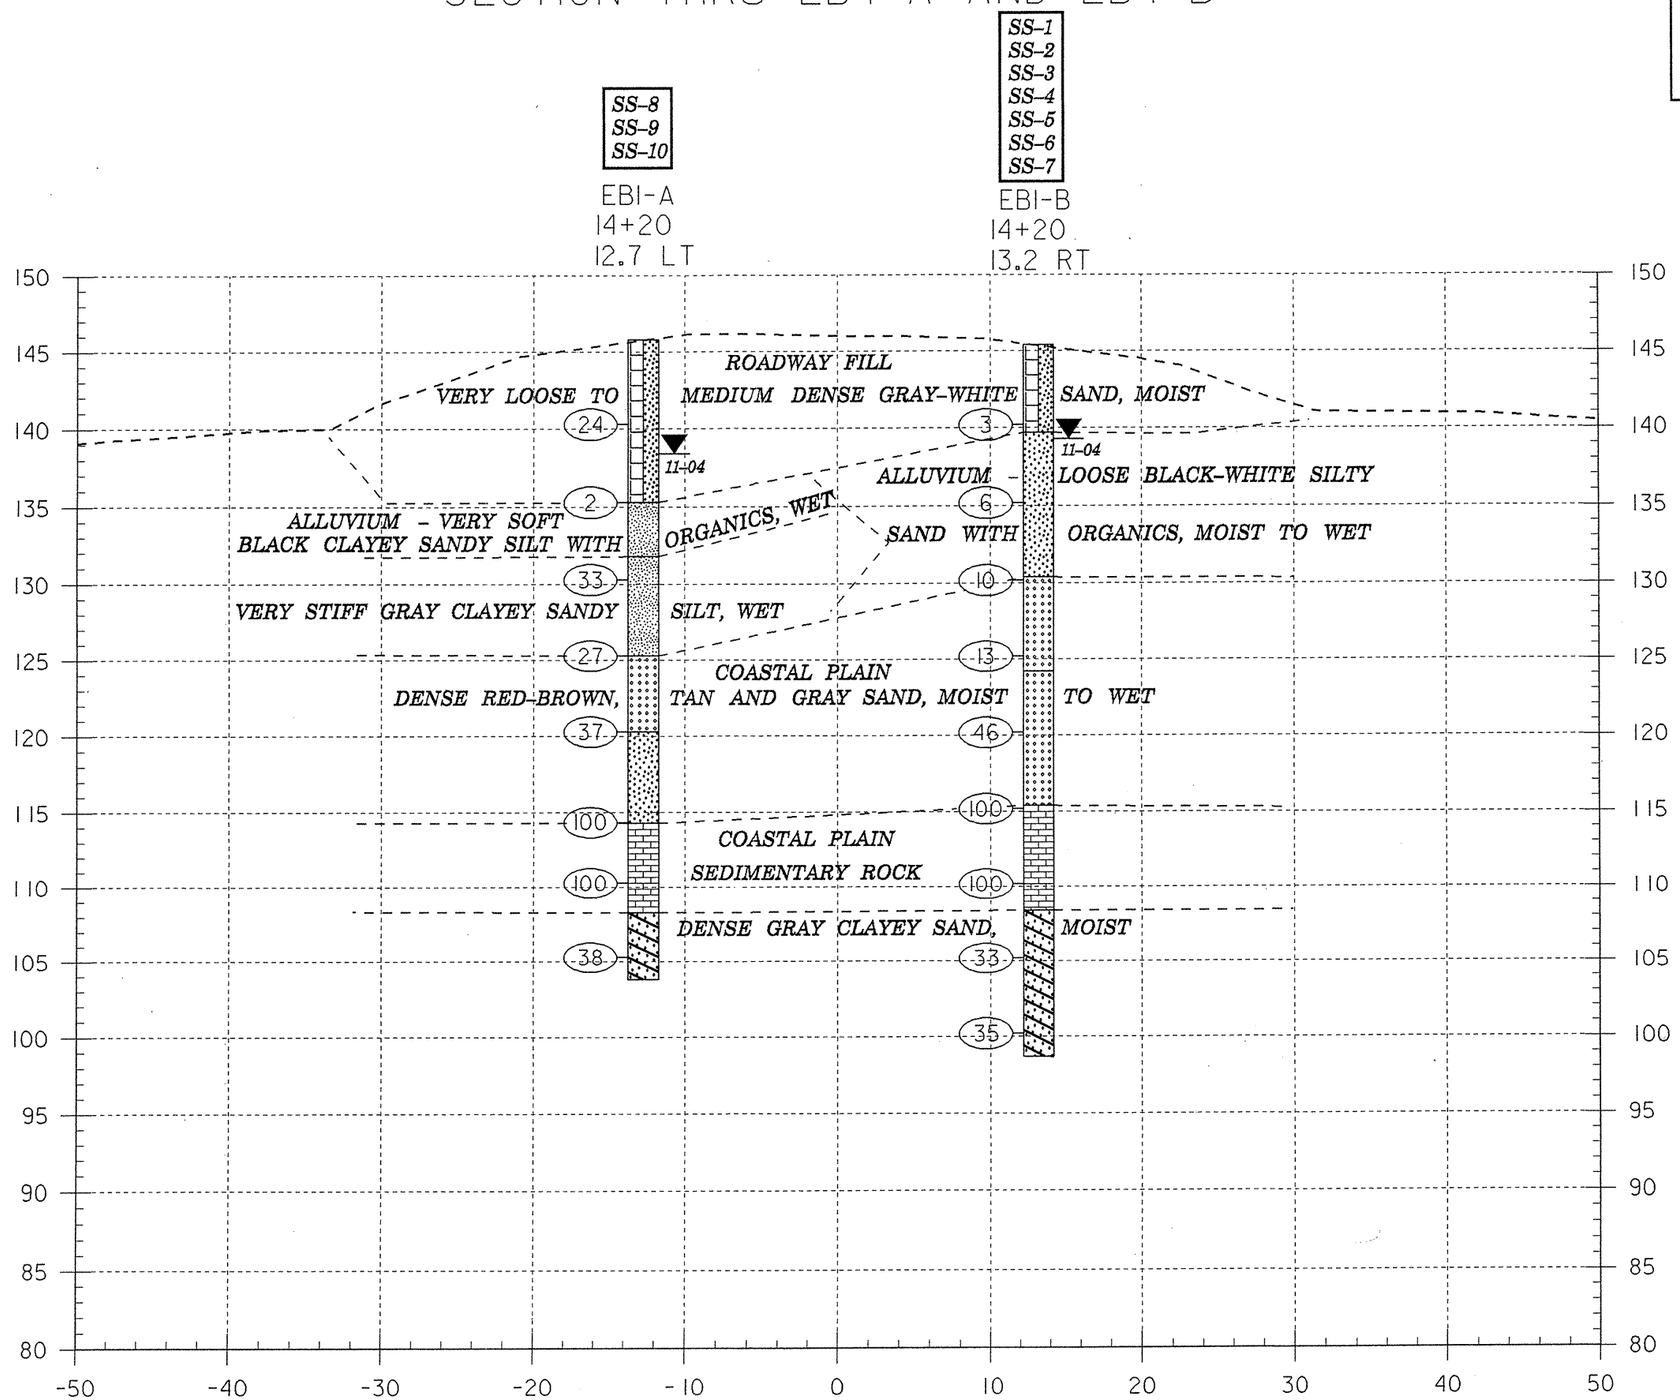
SECTION THRU EB1-A AND EB1-B