SECTION THROUGH END BENT-2

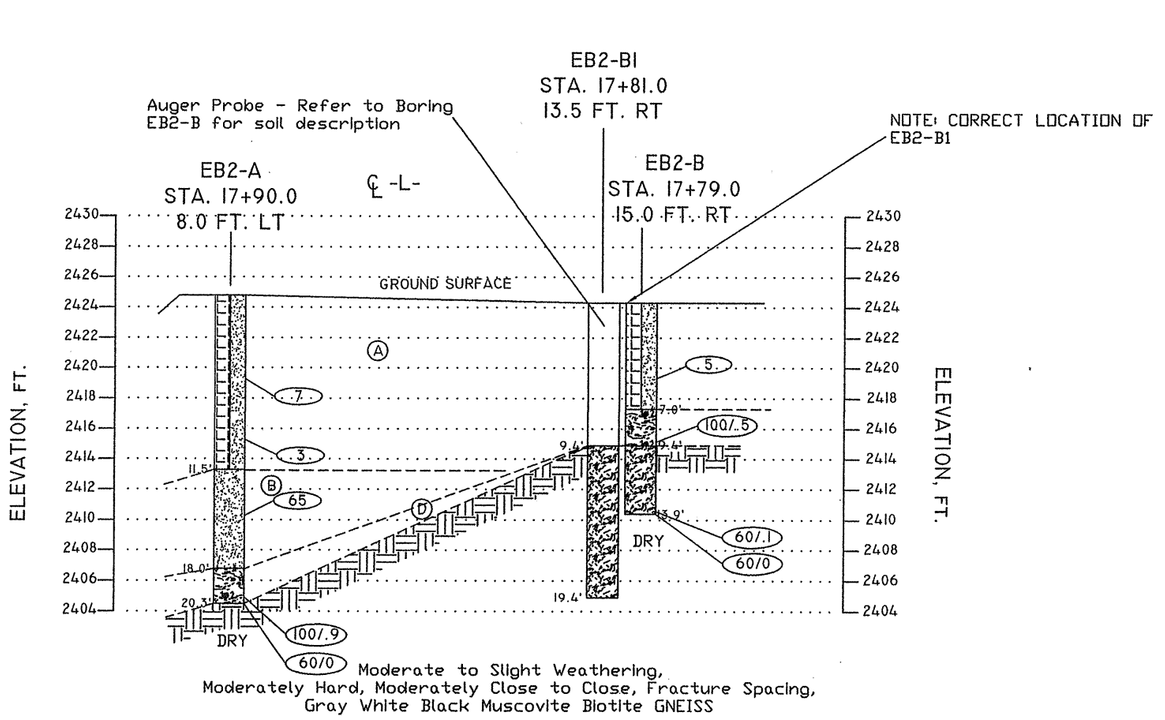

Ⓐ Roadway Embankment Fill - Very Loose to Loose, Gray Brown, Slightly Micaceous, Silty, Fine SAND (A-2-4)

Ⓑ Very Dense, Tan Brown Slightly Micaceous Silty Fine to Coarse SAND, Moist (A-2-4)

Ⓓ Weathered Rock - Gray Brown, Muscovite Biotite Gneiss (WR)

VERTICAL SCALE (IN FEET)

5 10

10 0

HORIZONTAL SCALE (IN FEET)

5 10

10 0

PROJECT NO. 33375.1.1	TIP NO. B-4007
F.A. NO. BRSTP-18(8)	
DATE: 7/29/05	SCALE: V: 1" = 10' H: 1" = 10'
DRAWN BY: TAC	CHECKED BY/DATE:
DRAWING NO. 6	

ECS LTD
ENGINEERING CONSULTING SERVICES, LTD

SECTION THROUGH END BENT-2

BRIDGE NO. 38 OVER
CRAB CREEK ON NC 18

ALLEGHANY COUNTY, NORTH CAROLINA