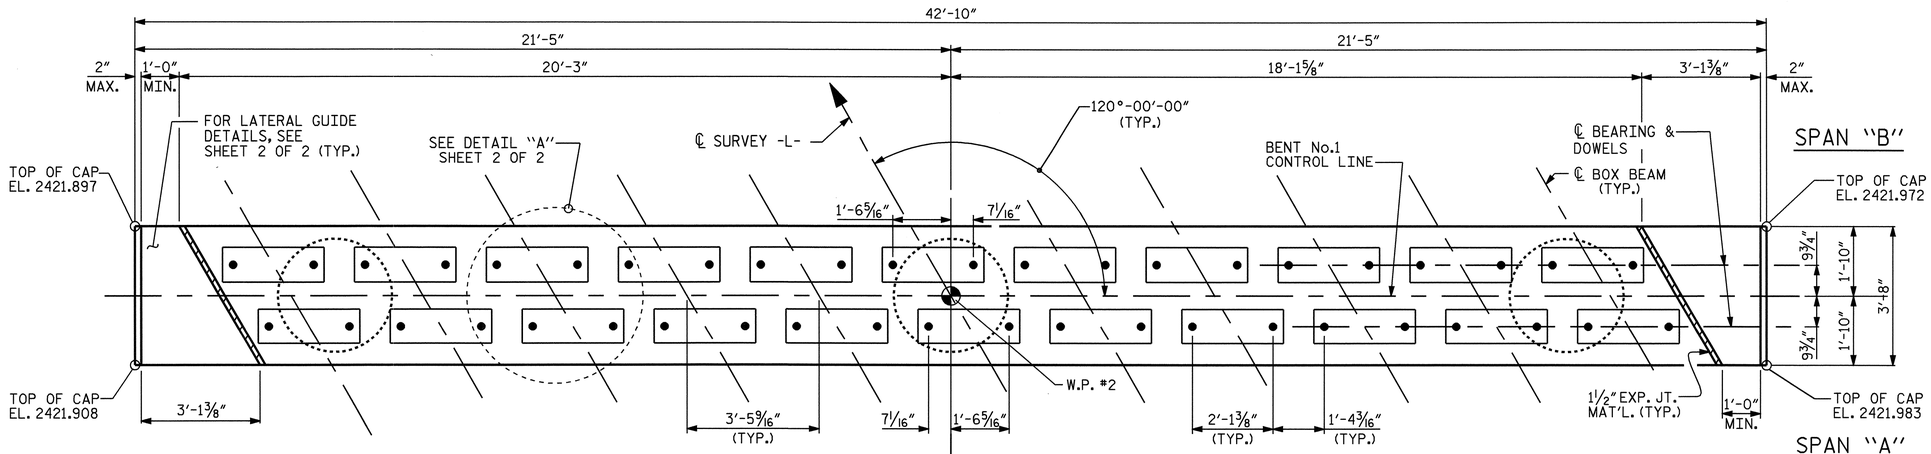

PLAN

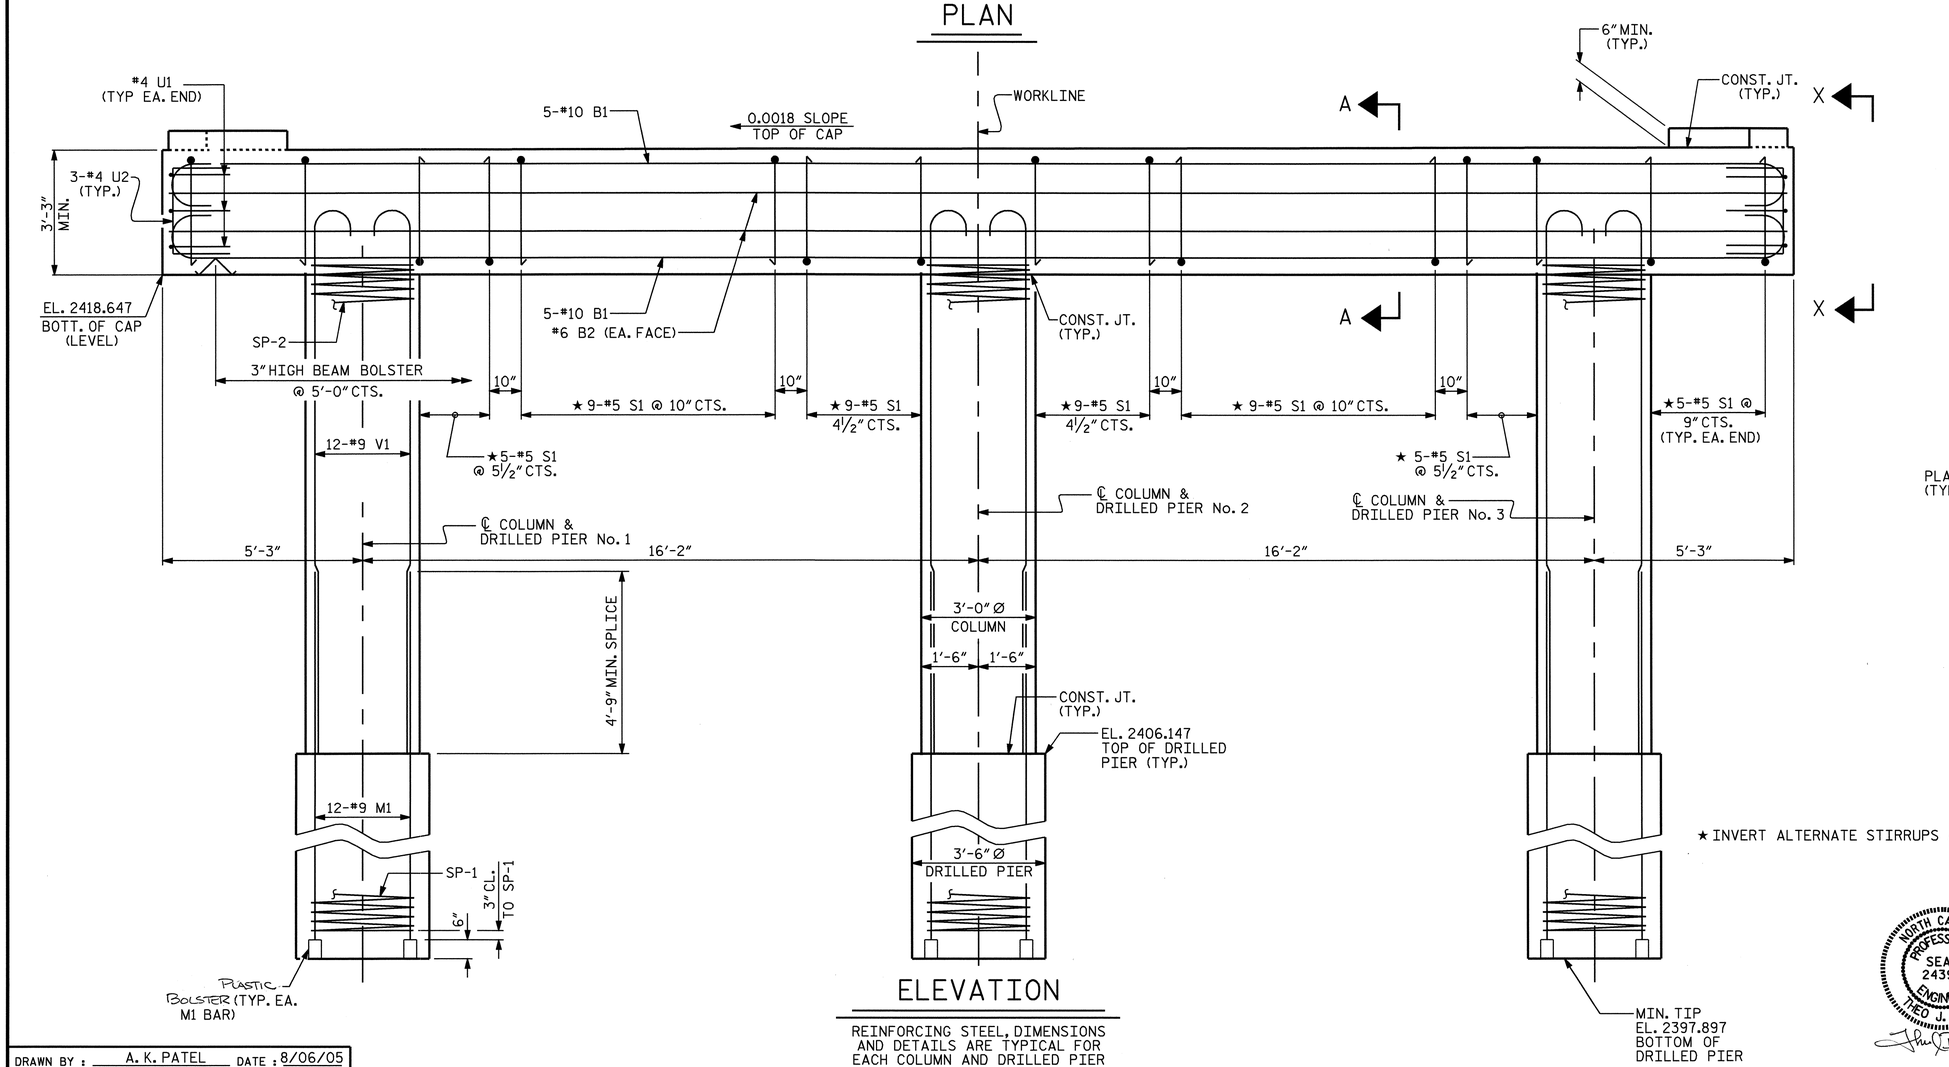

ELEVATION

REINFORCING STEEL, DIMENSIONS AND DETAILS ARE TYPICAL FOR EACH COLUMN AND DRILLED PIER

★ INVERT ALTERNATE STIRRUPS AS SHOWN.

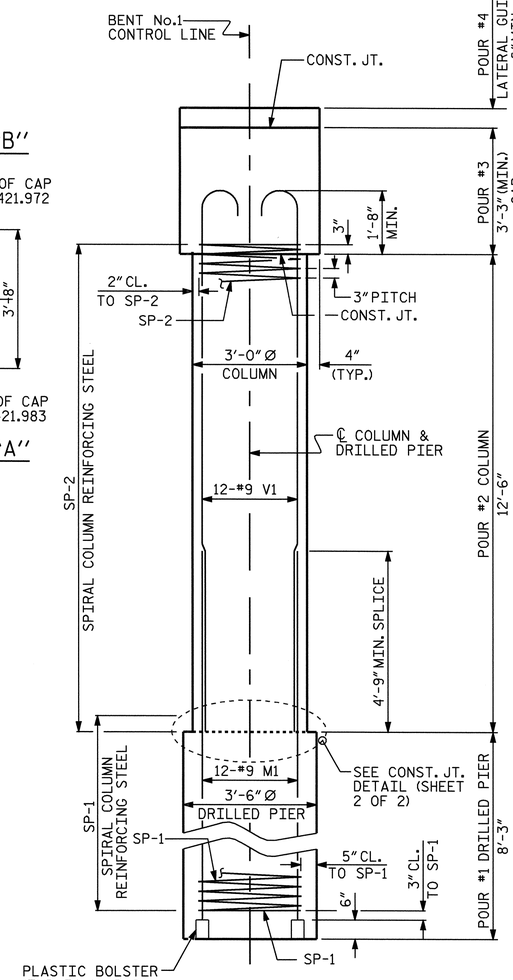

END ELEVATION

REINFORCING STEEL, DIMENSIONS AND DETAILS ARE TYPICAL FOR EACH COLUMN AND DRILLED PIER

PROJECT NO. B-4007

ALLEGHANY COUNTY

STATION: 17+03.50 -L-

SHEET 1 OF 2

STATE OF NORTH CAROLINA
DEPARTMENT OF TRANSPORTATION
RALEIGH

SUBSTRUCTURE

BENT No. 1

REVISIONS						SHEET NO.
NO.	BY:	DATE:	NO.	BY:	DATE:	S-14
1			3			TOTAL SHEETS
2			4			23

NORTH CAROLINA PROFESSIONAL SEAL 24390 ENGINEER THEO J. BEACH

1/19/06

DRAWN BY : A. K. PATEL DATE : 8/06/05
CHECKED BY : S. B. WILLIAMS DATE : 8/30/05

18-JAN-2006 09:17
R:\STRUCTØ1\b4007\SUBSTRØ1\B4007_Ø1.DGN
nplerce