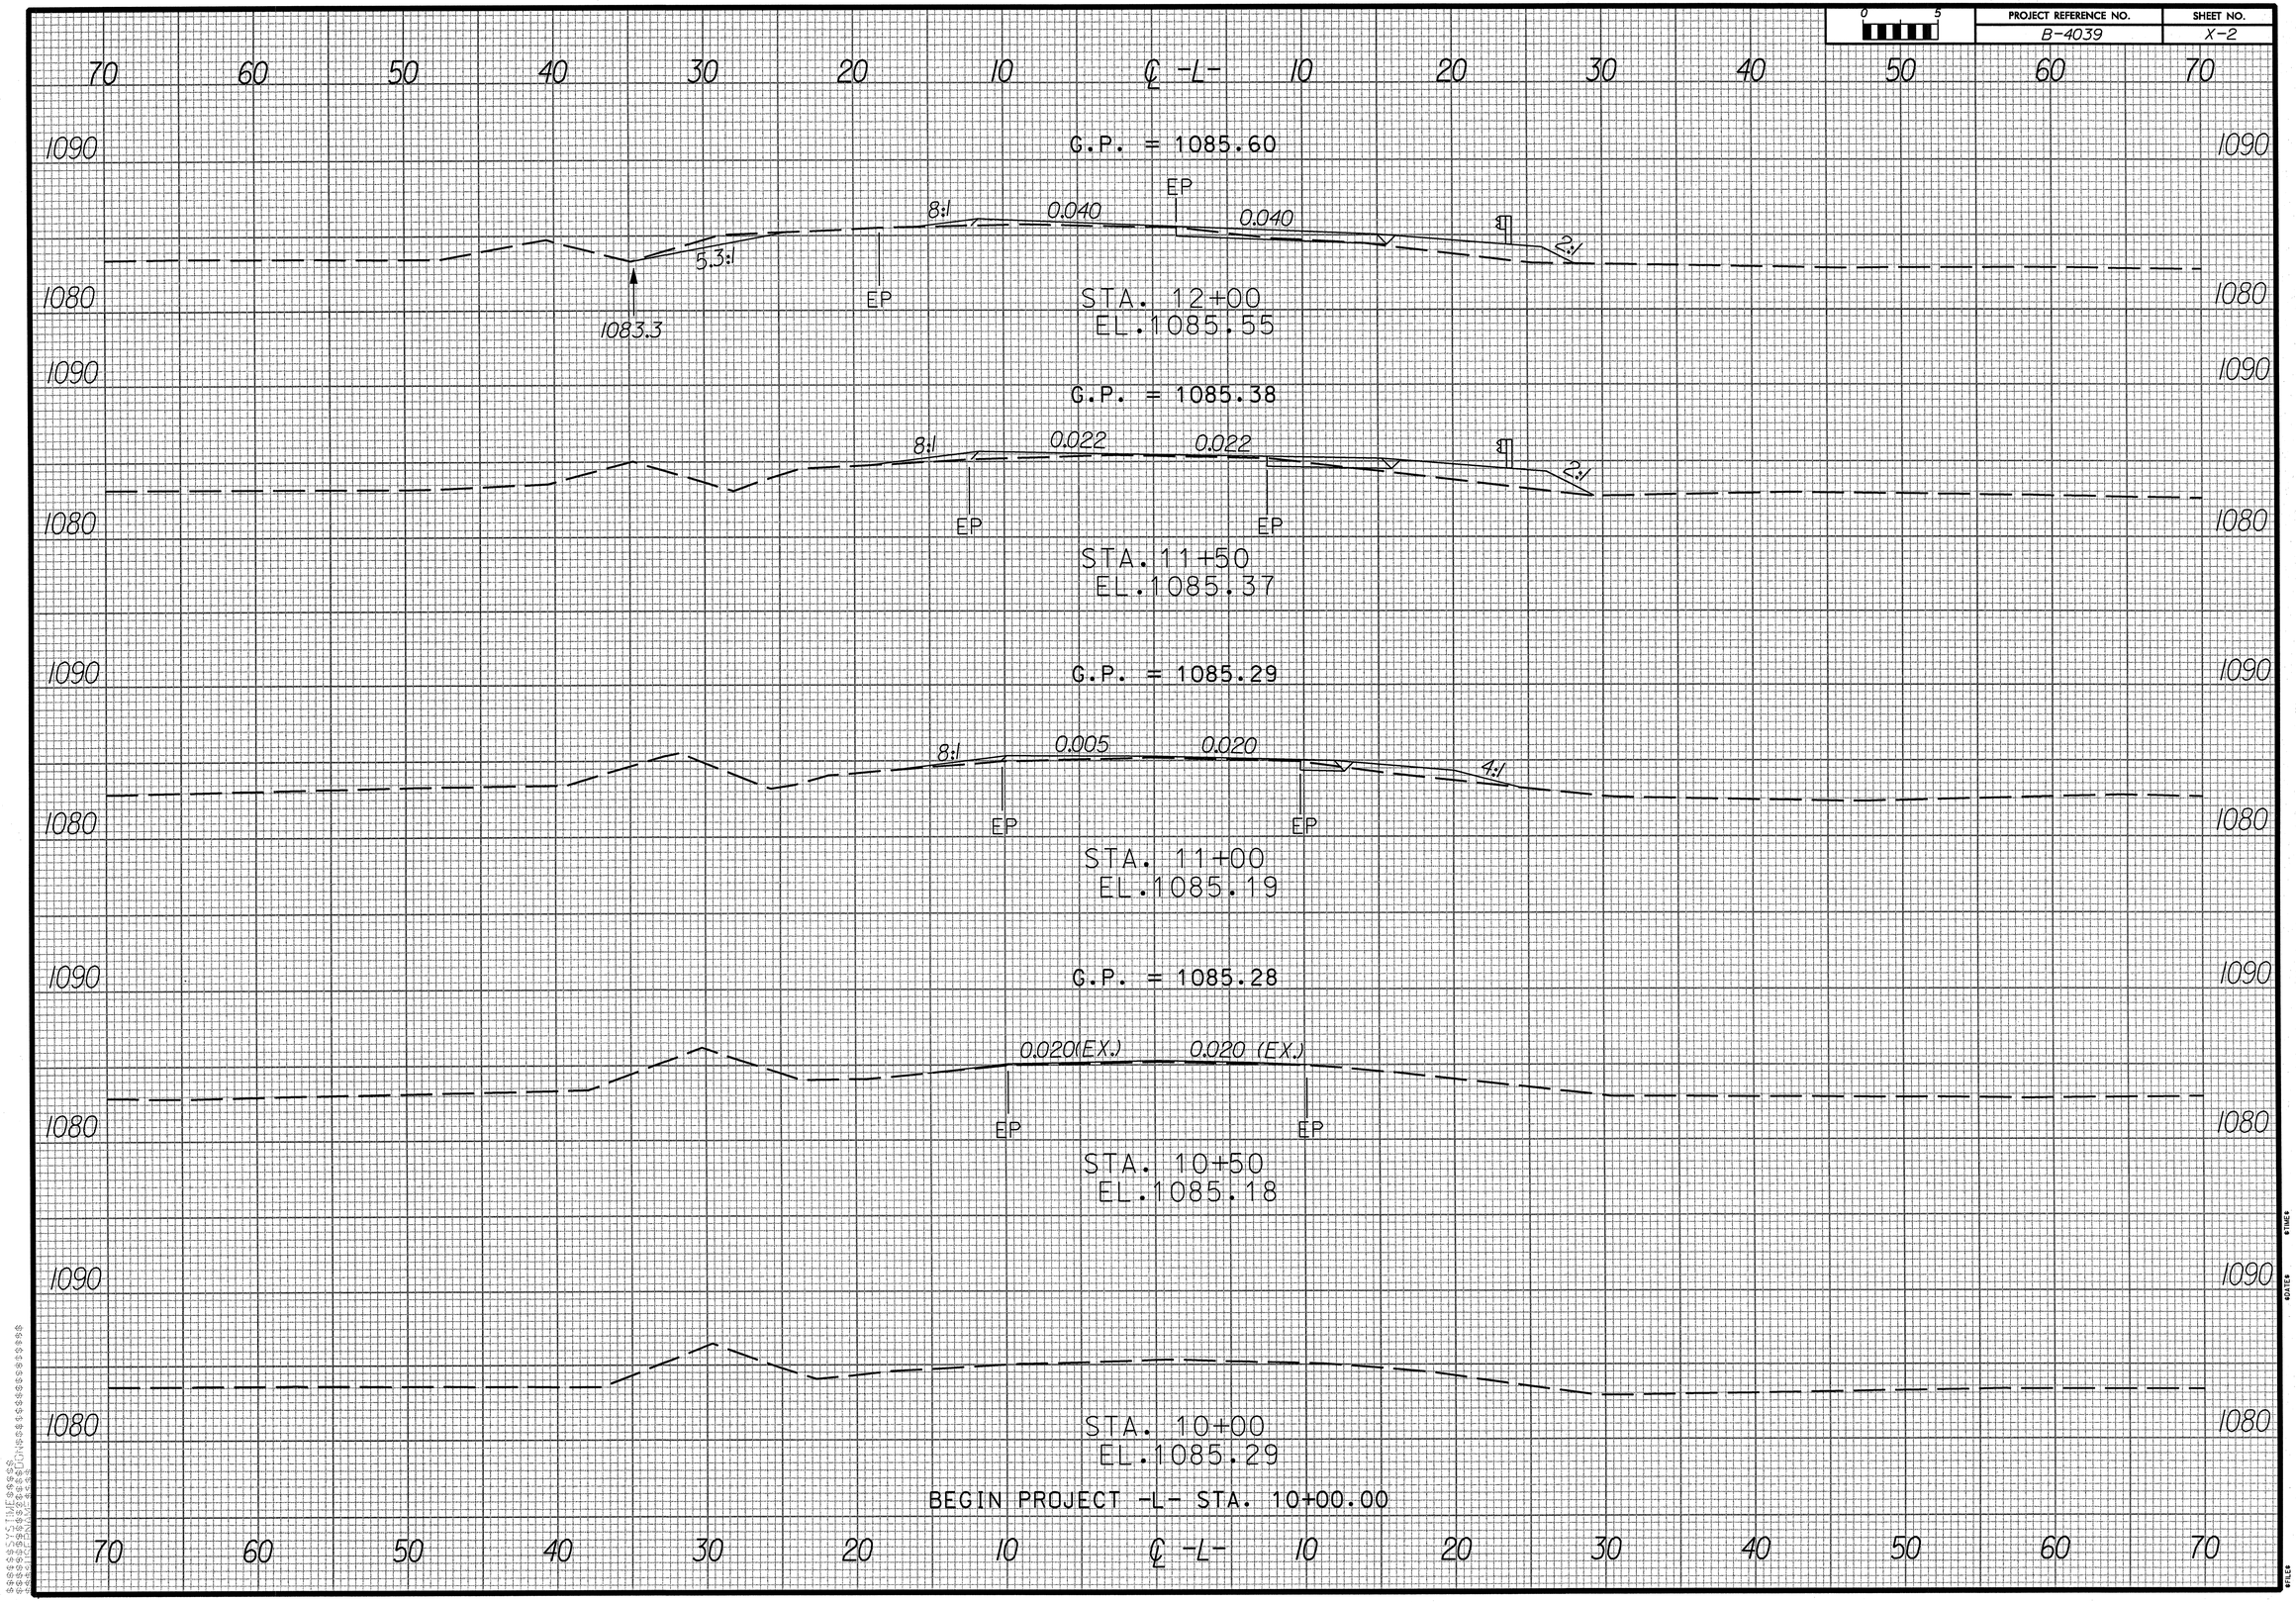PROJECT REFERENCE NO.	SHEET NO.
B-4039	X-2