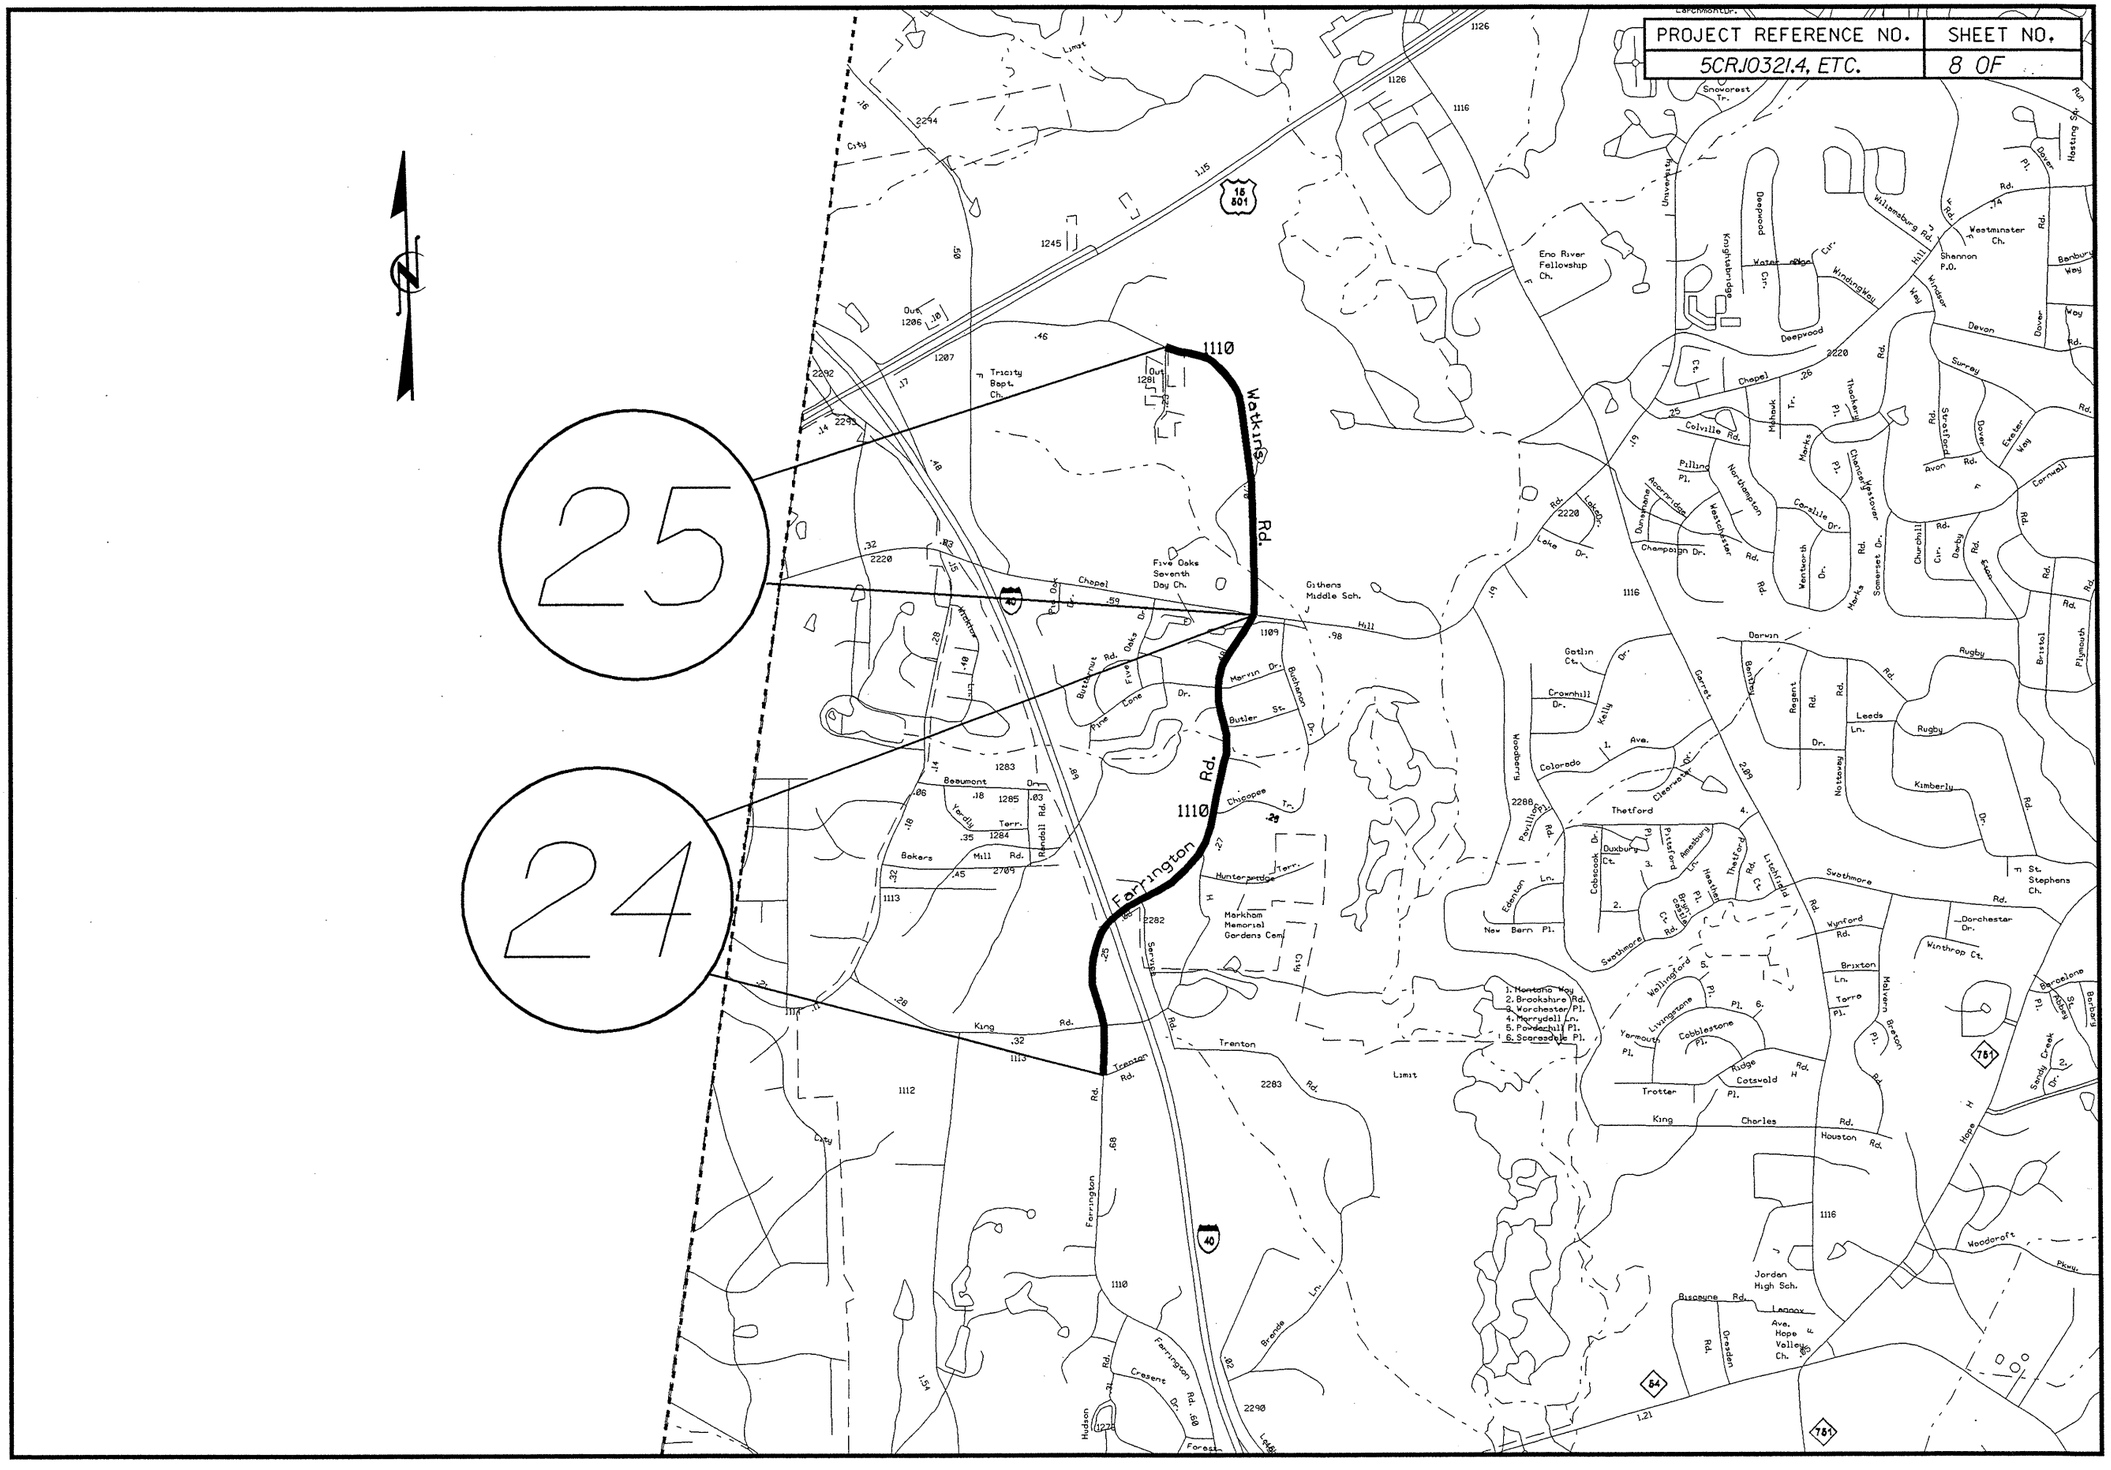| PROJECT REFERENCE NO. | SHEET NO. |
| --- | --- |
| 5CRJ0321.4, ETC. | 8 OF |