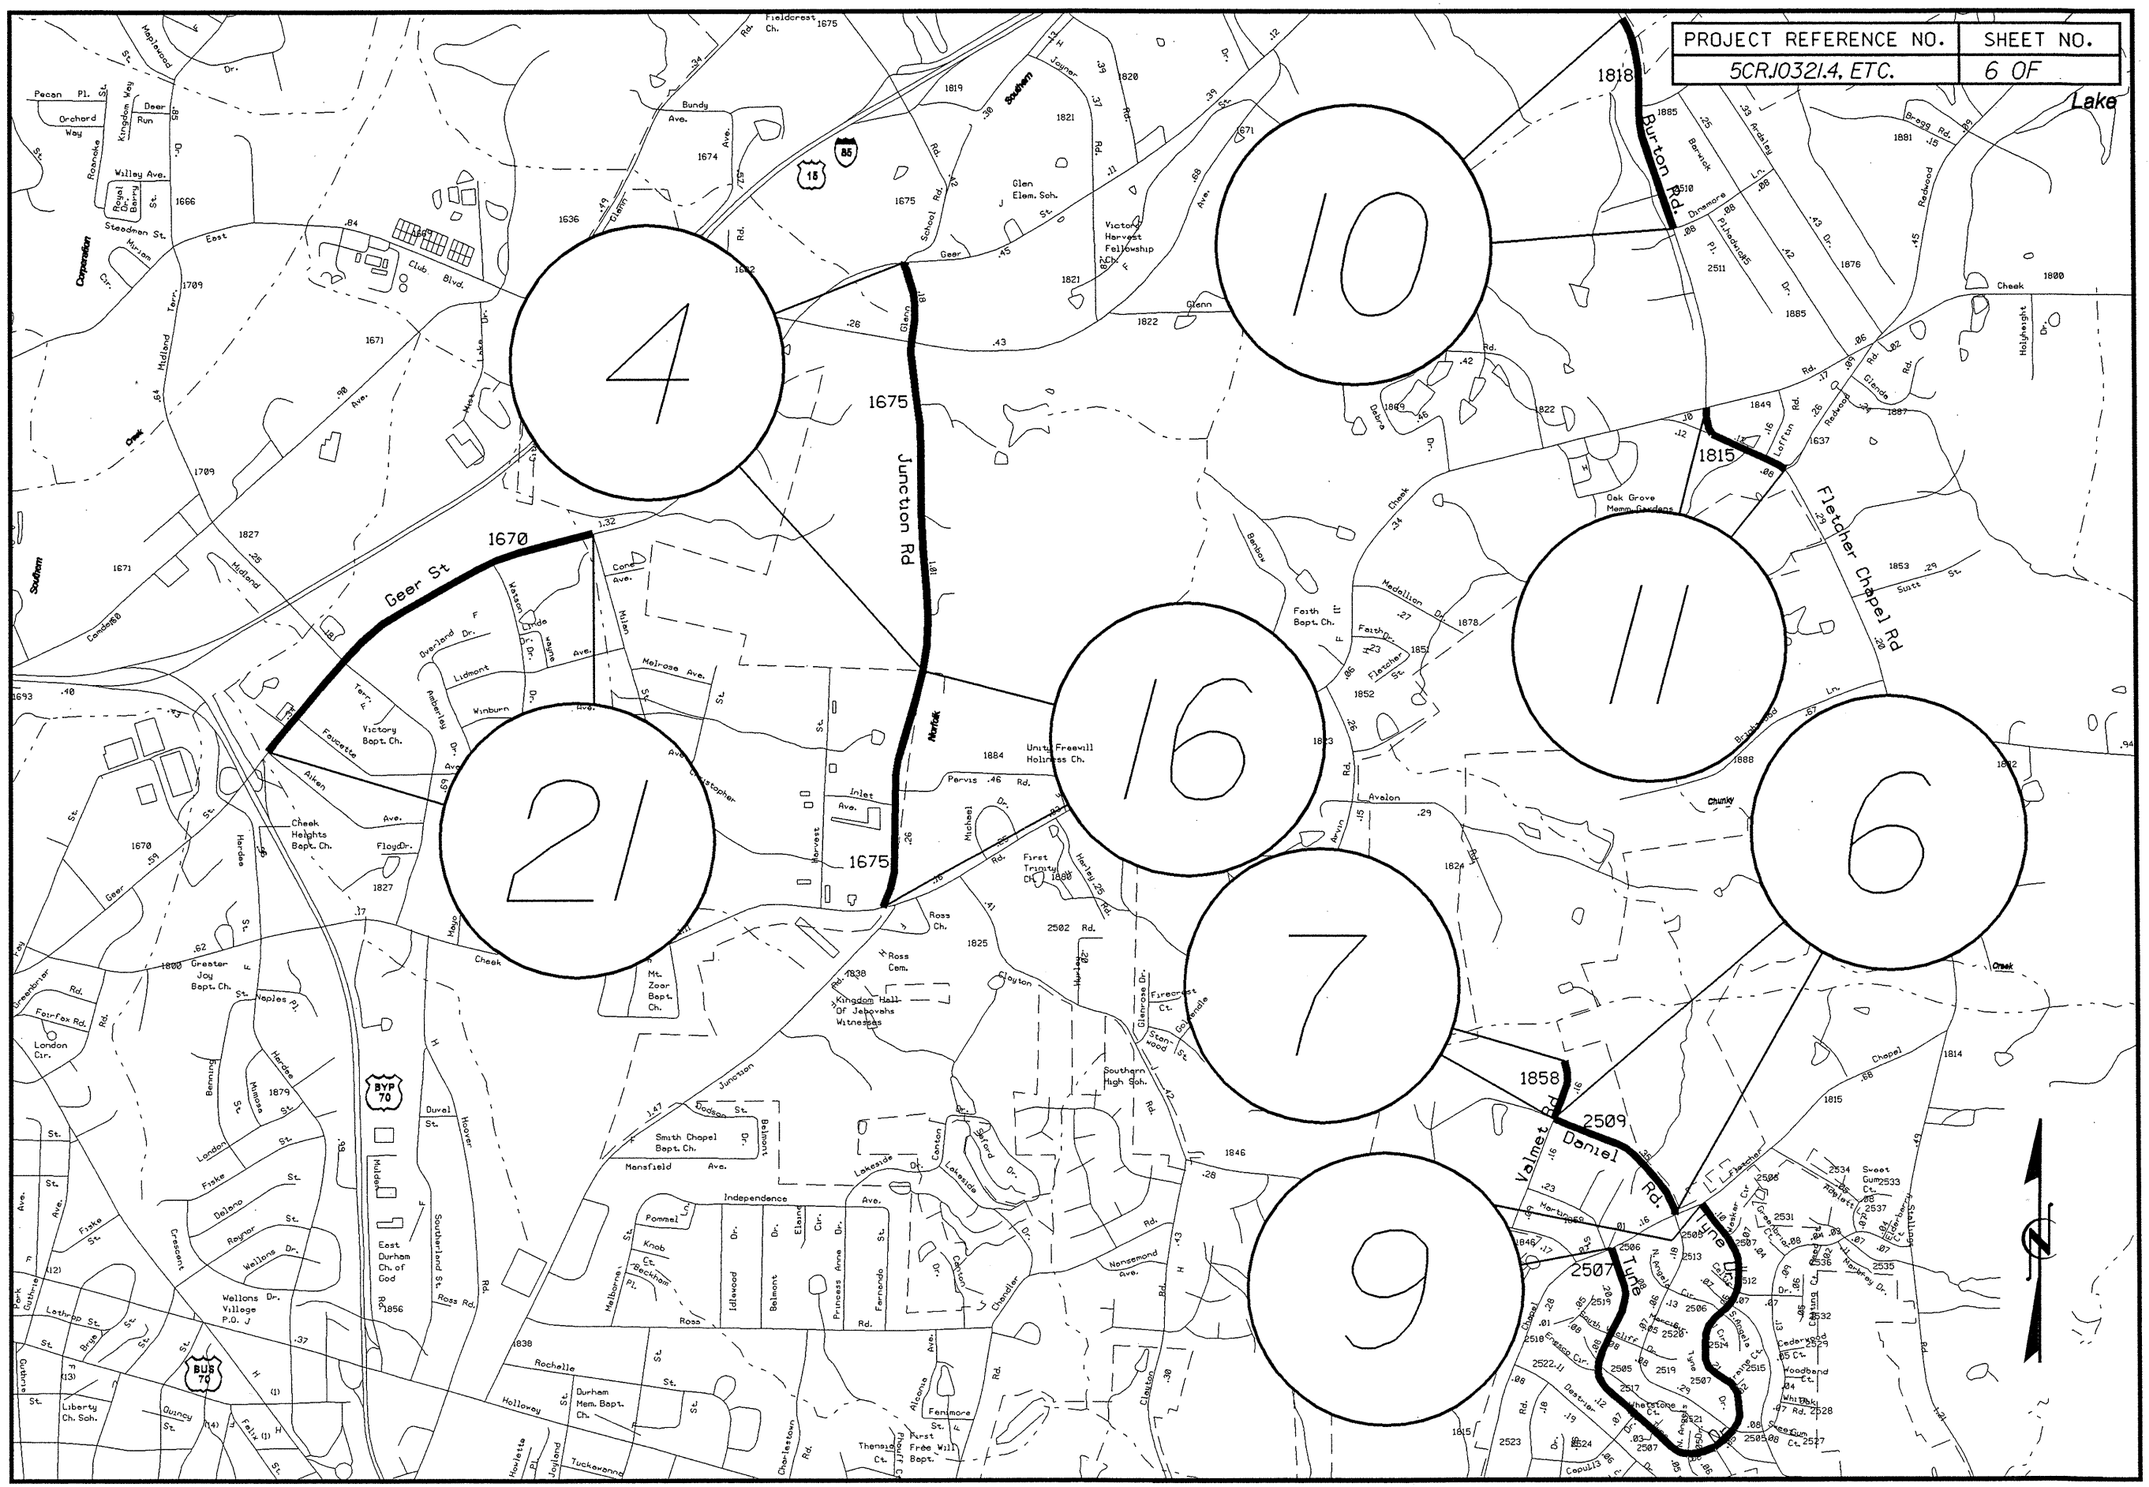PROJECT REFERENCE NO.	SHEET NO.
5CRJ0321.4, ETC.	6 OF