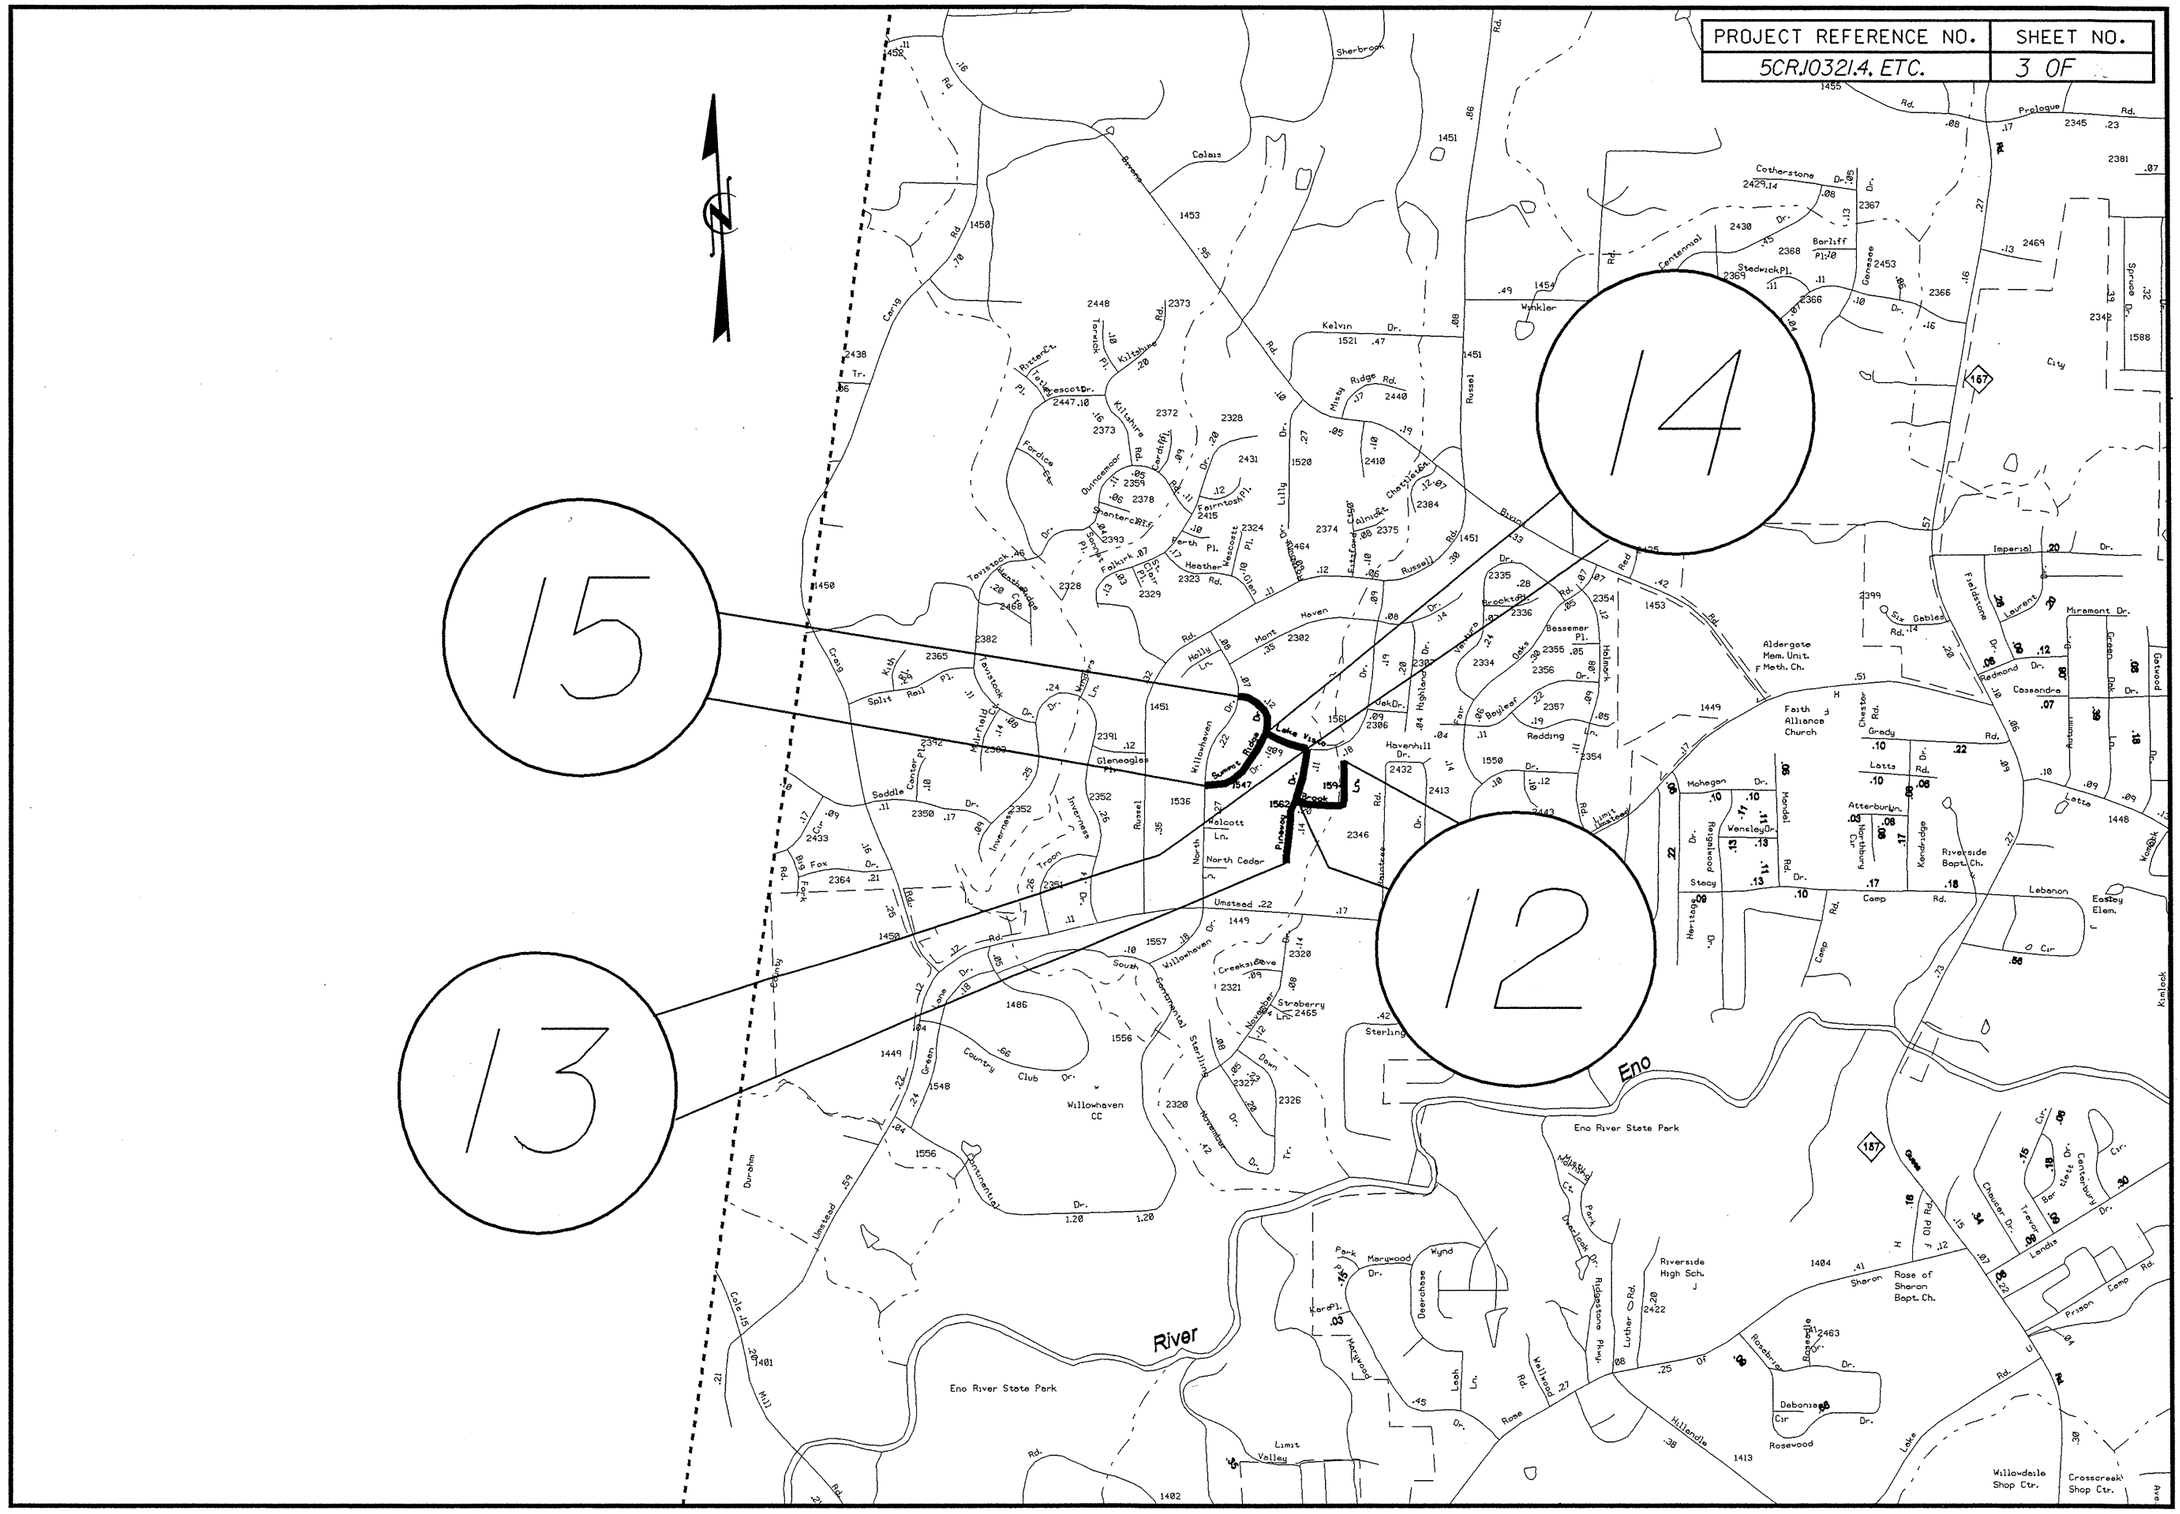| PROJECT REFERENCE NO. | SHEET NO. |
| --- | --- |
| 5CR.10321.4, ETC. | 3 OF |