STATE PROJECT NO.	COUNTY	BRIDGE NO.	SHEET NO.	TOTAL SHEETS
8.2291001 B-3639	EDGECOMBE	60	4	9
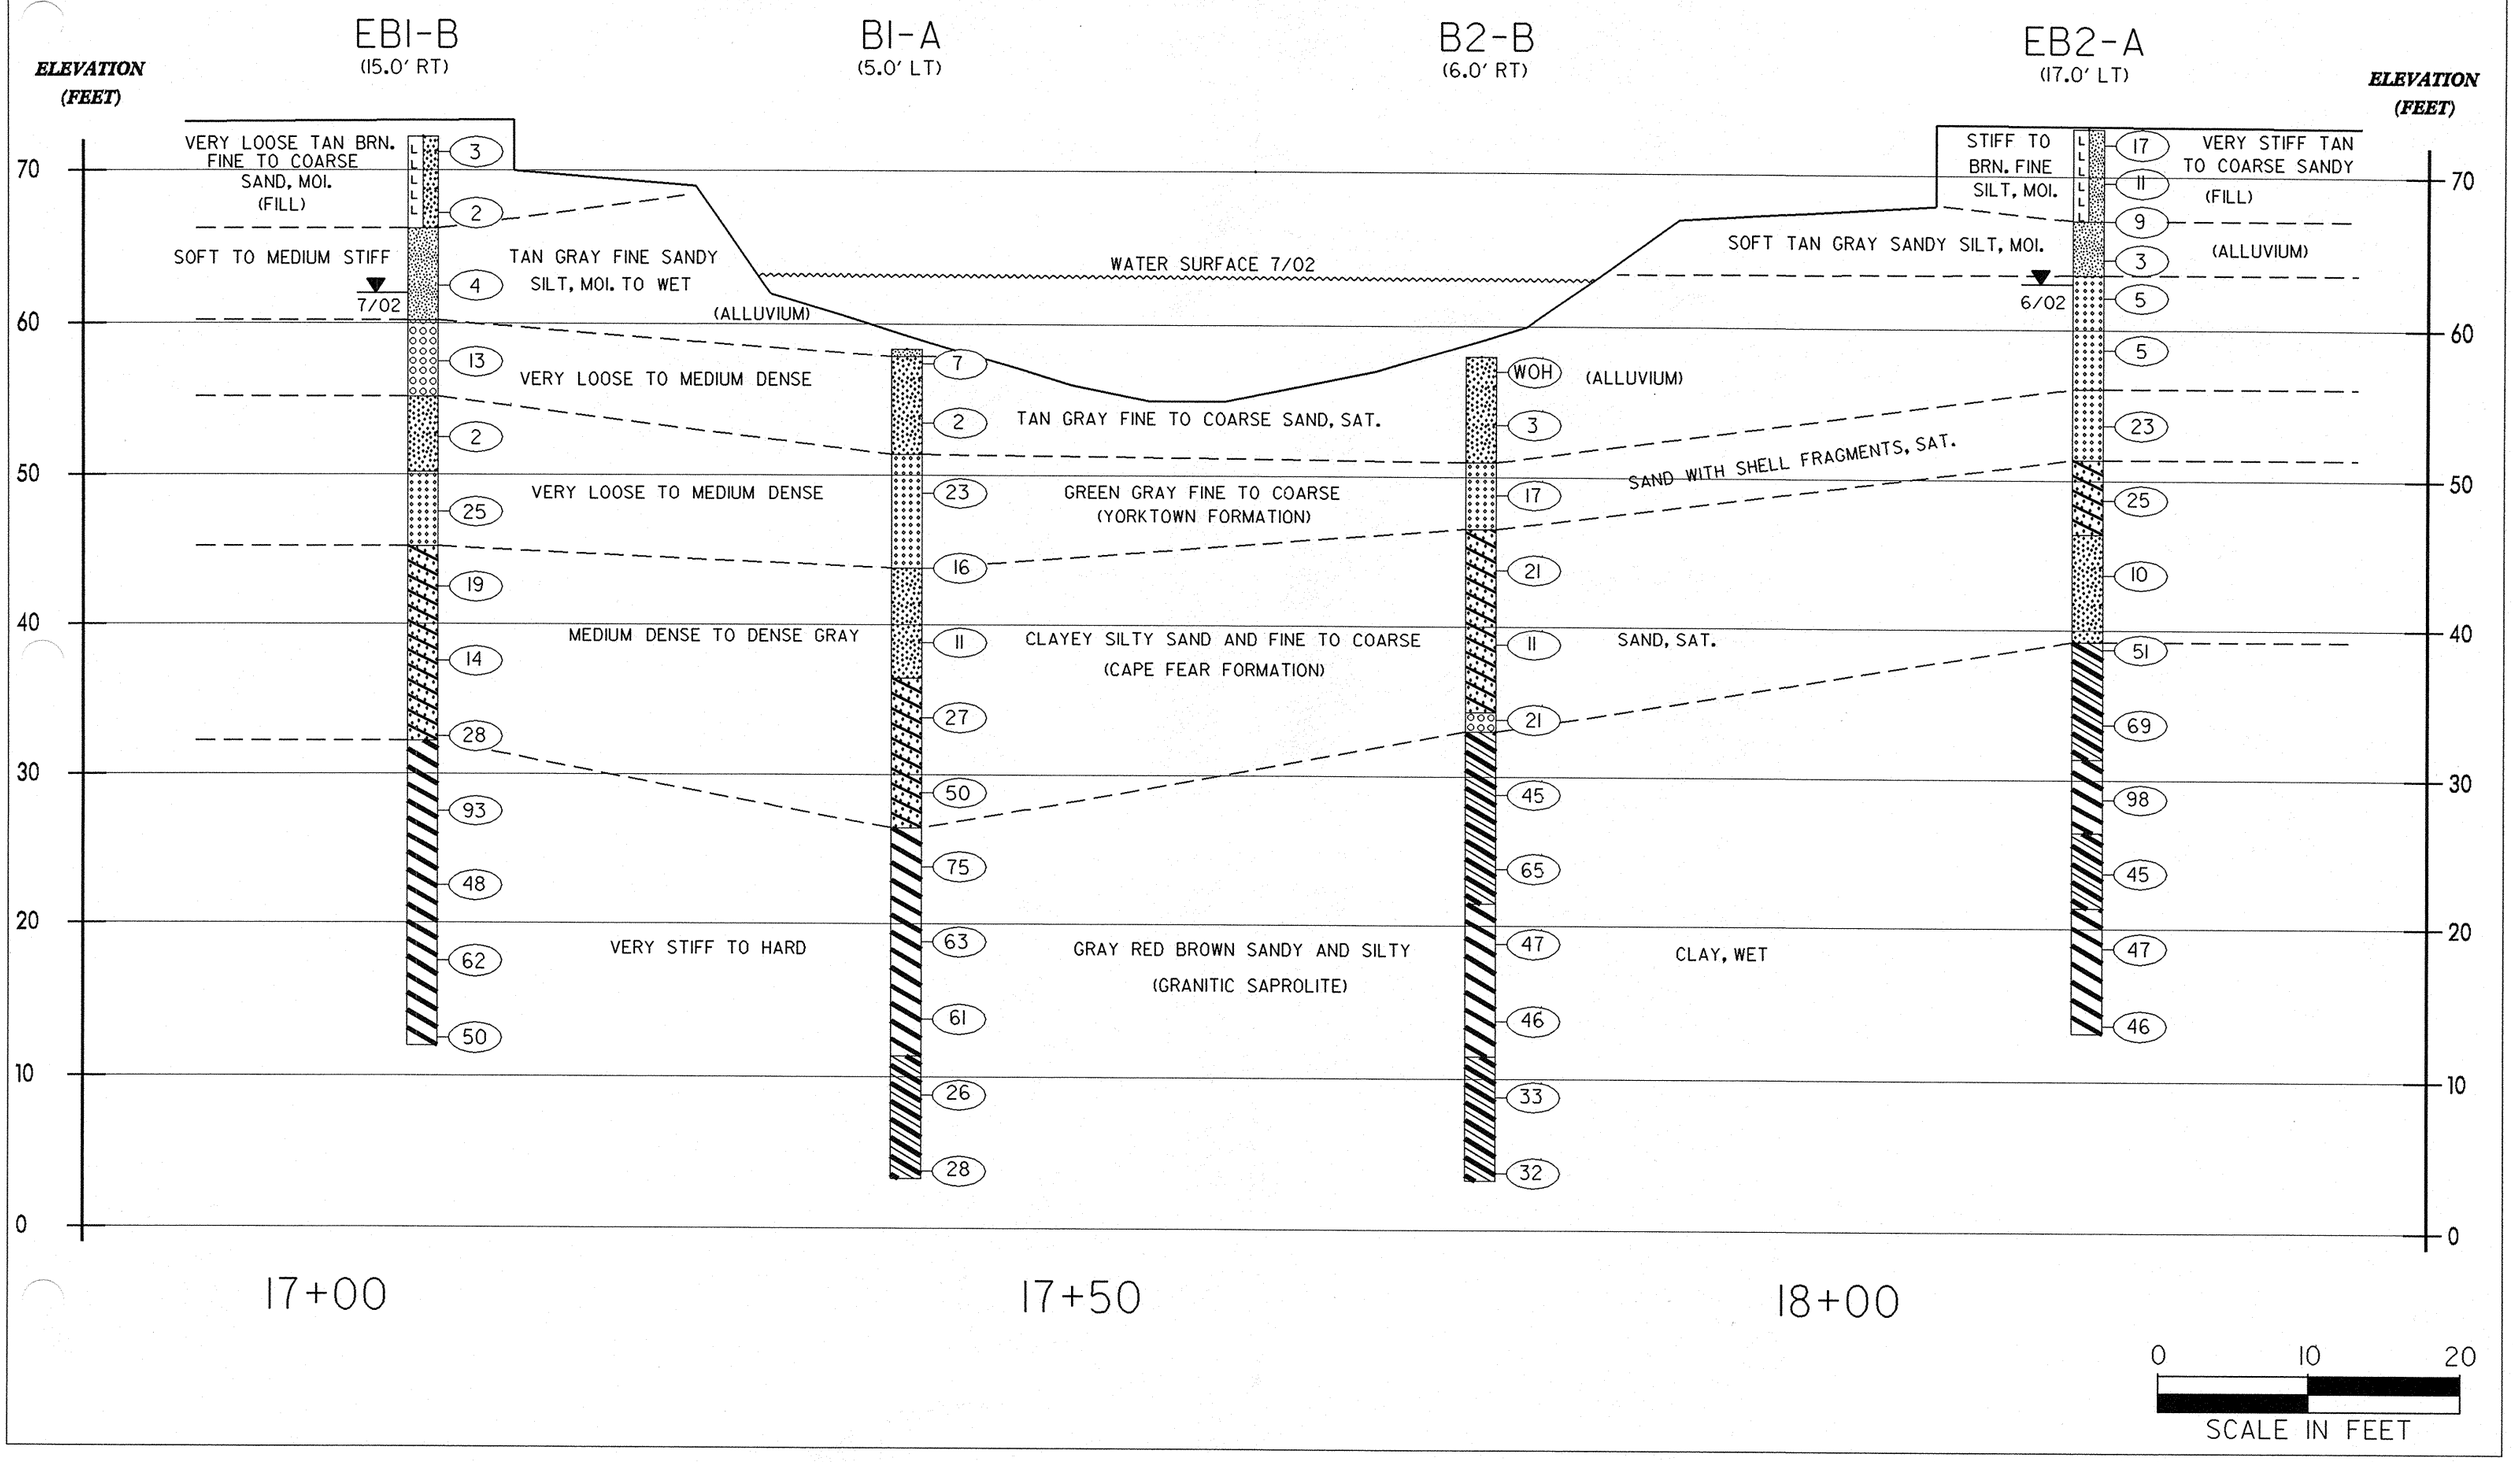
SOIL PROFILE ALONG SR 1223 (-L-) OVER COKEY SWAMP