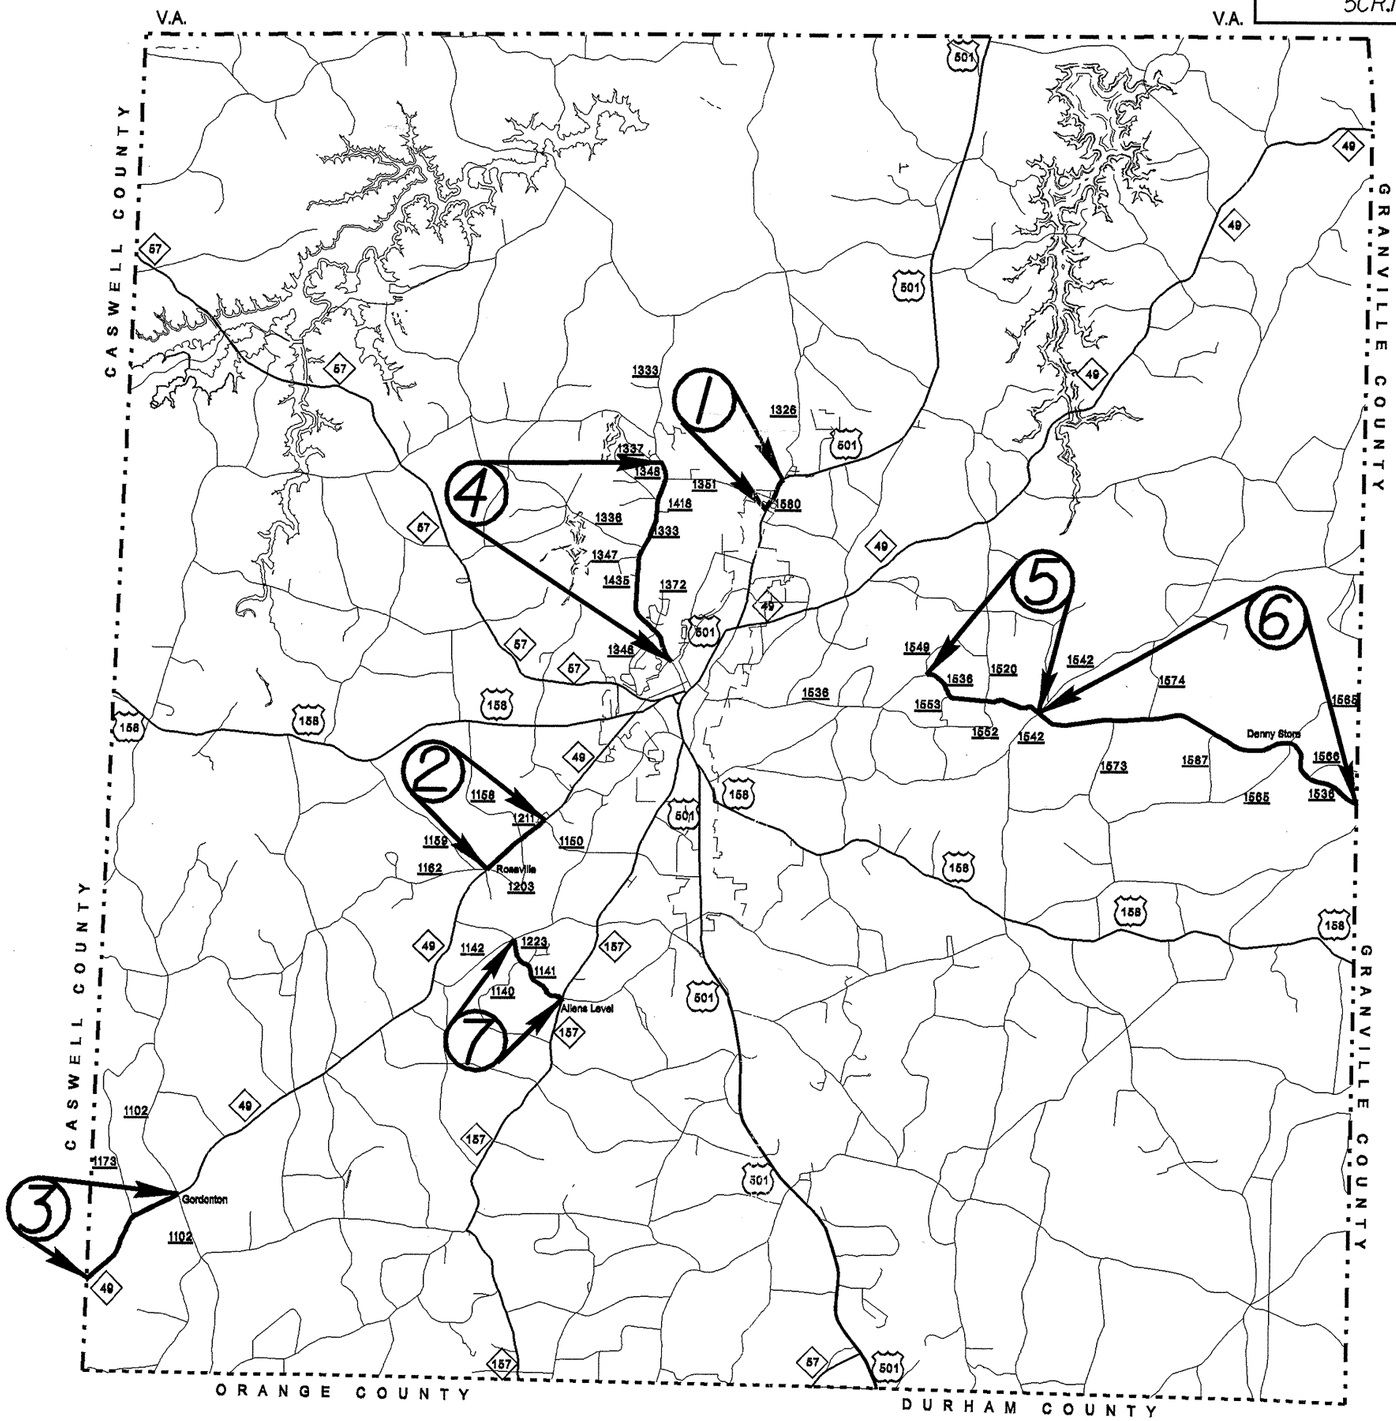PROJECT REFERENCE NO.	SHEET NO.
5CR.10731.4, etc.	1