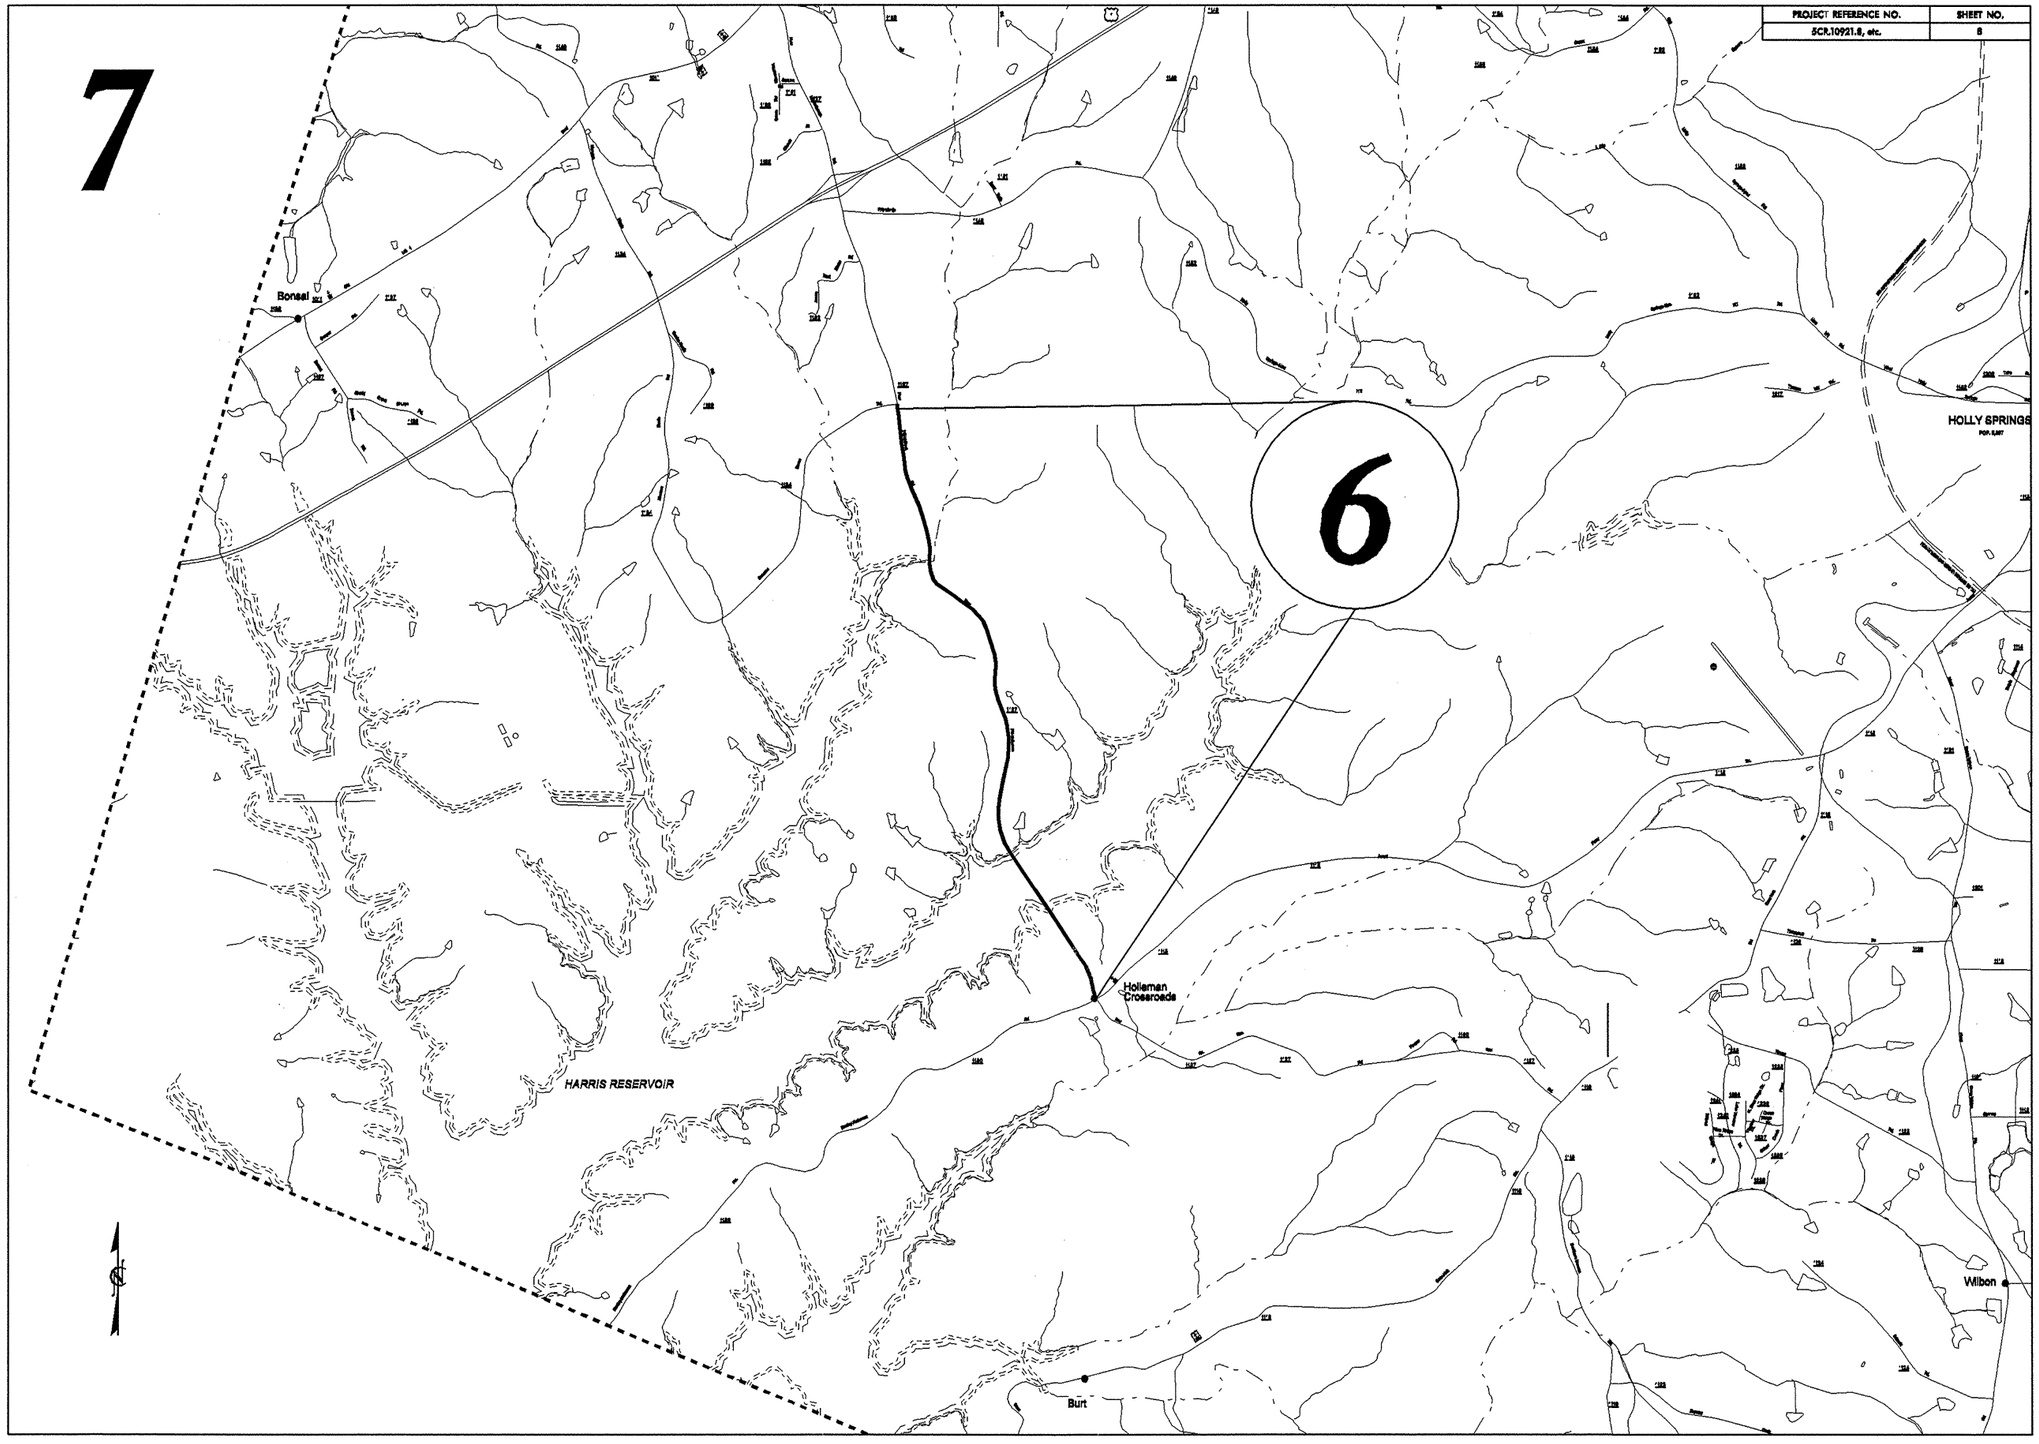
7
PROJECT REFERENCE NO.
SCR.10921.8, etc.
SHEET NO.
8
6
Bonsal
HOLLY SPRINGS
Holleman Crossroads
HARRIS RESERVOIR
Wilbon
Burt